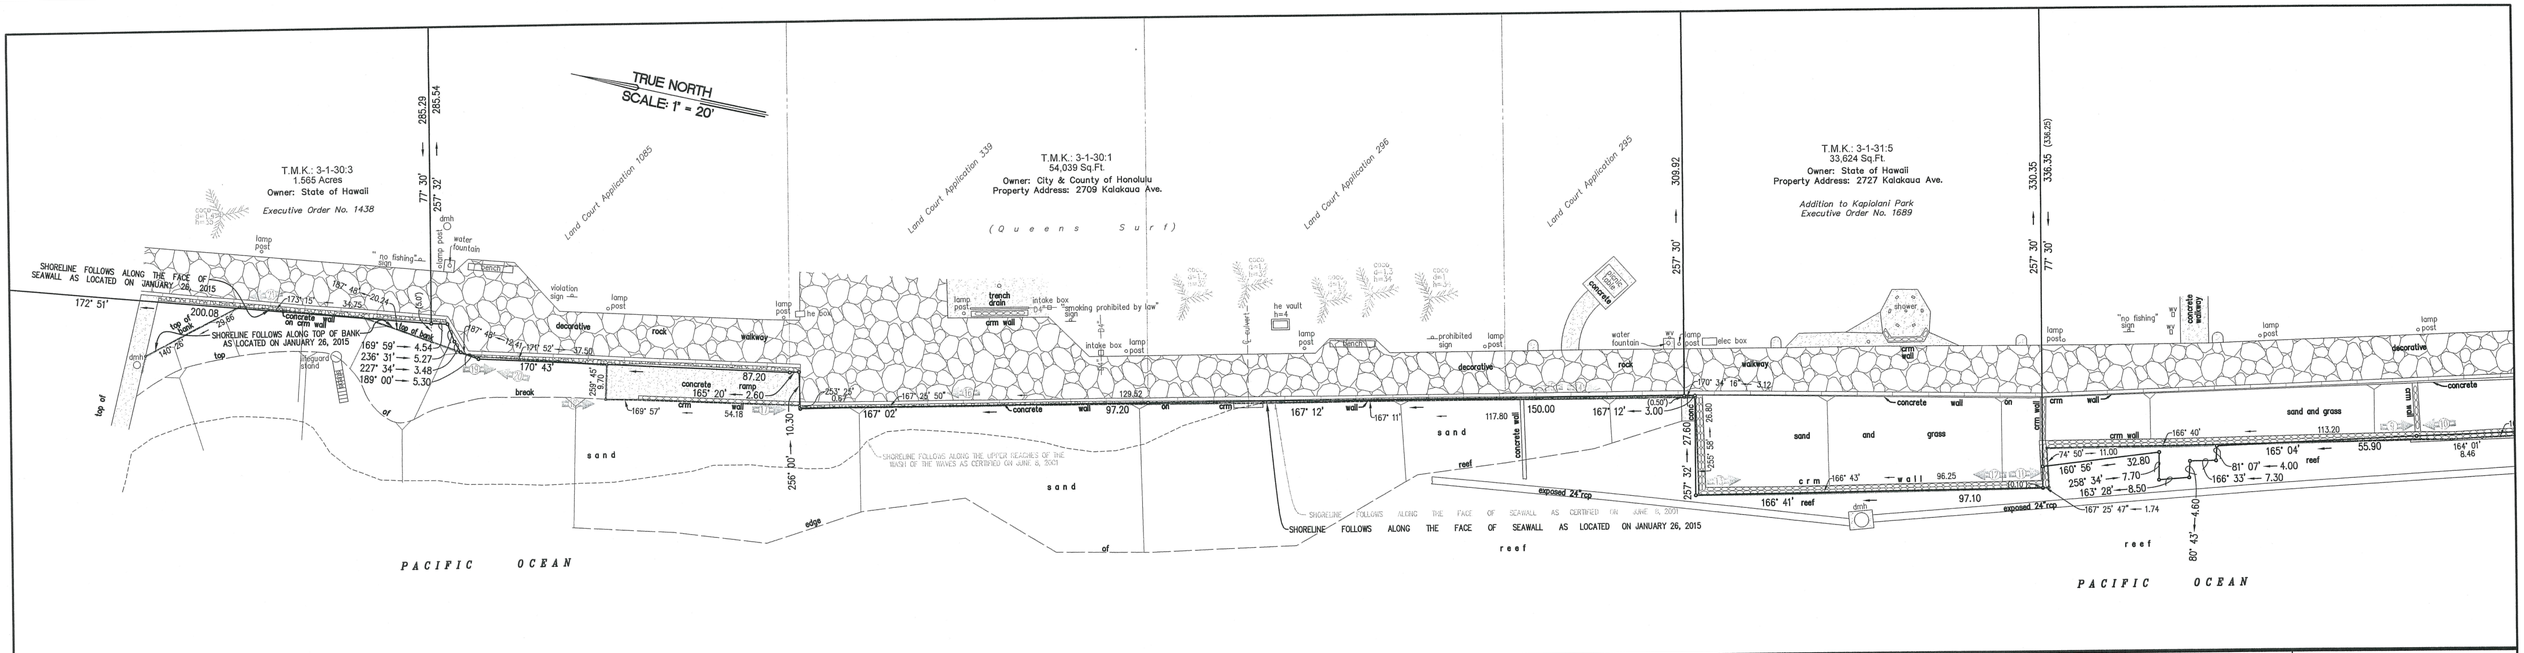

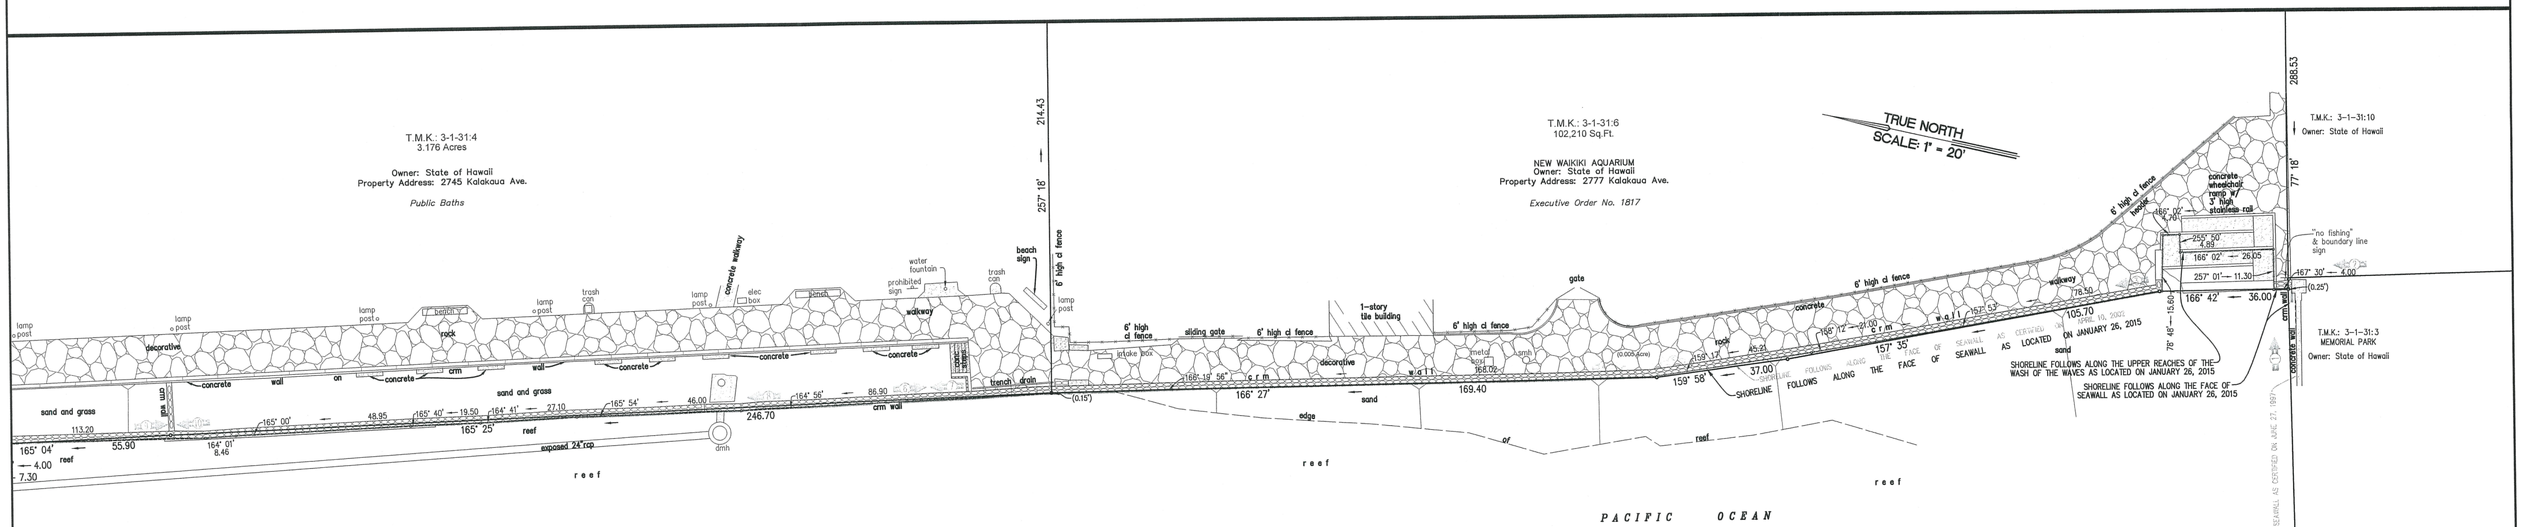

NOTE:

INDICATES PICTURE NUMBER AND DIRECTION TAKEN.

LEGEND

cl	chain link
coco	coconut tree
conc	concrete
crm	concrete rubble masonry
d	diameter
dmh	drain manhole
h	height
he	hawaiian electric
rcp	reinforced concrete pipe
s	spread
w/	with
wv	water valve

MAP SHOWING SHORELINE
FRONTING A PORTION OF KAPIOLANI REGIONAL PARK
AT WAIKIKI, HONOLULU, OAHU, HAWAII

OWNER: CITY AND COUNTY OF HONOLULU – DEPARTMENT OF PARKS AND RECREATION
ADDRESS: 1000 ULUOHIA STREET, SUITE 309
KAPOLEI, HAWAII 96707

GRAPHIC SCALE : 1"=20'

DATE: MARCH 3, 2015
FIELD BOOK NO. 2739, 2933, 3168

TAX MAP KEY: 3-1-30:1,3 AND 3-1-31:4,5,6

WAYNE M. TERUYA
LICENSED PROFESSIONAL LAND SURVEYOR
No 6297
HAWAII, U.S.A.

THIS WORK WAS PREPARED BY ME OR UNDER MY SUPERVISION
ParEn, Inc.
dba PARK ENGINEERING

LICENSED PROFESSIONAL SURVEYOR
CERTIFICATE NUMBER 6297
LICENSE EXPIRES APRIL 2014

ParEn, Inc. dba Park Engineering
Pacific Park Plaza Suite 1500 711 Kapiolani Blvd Honolulu, Hawaii 96813
808-593-1676