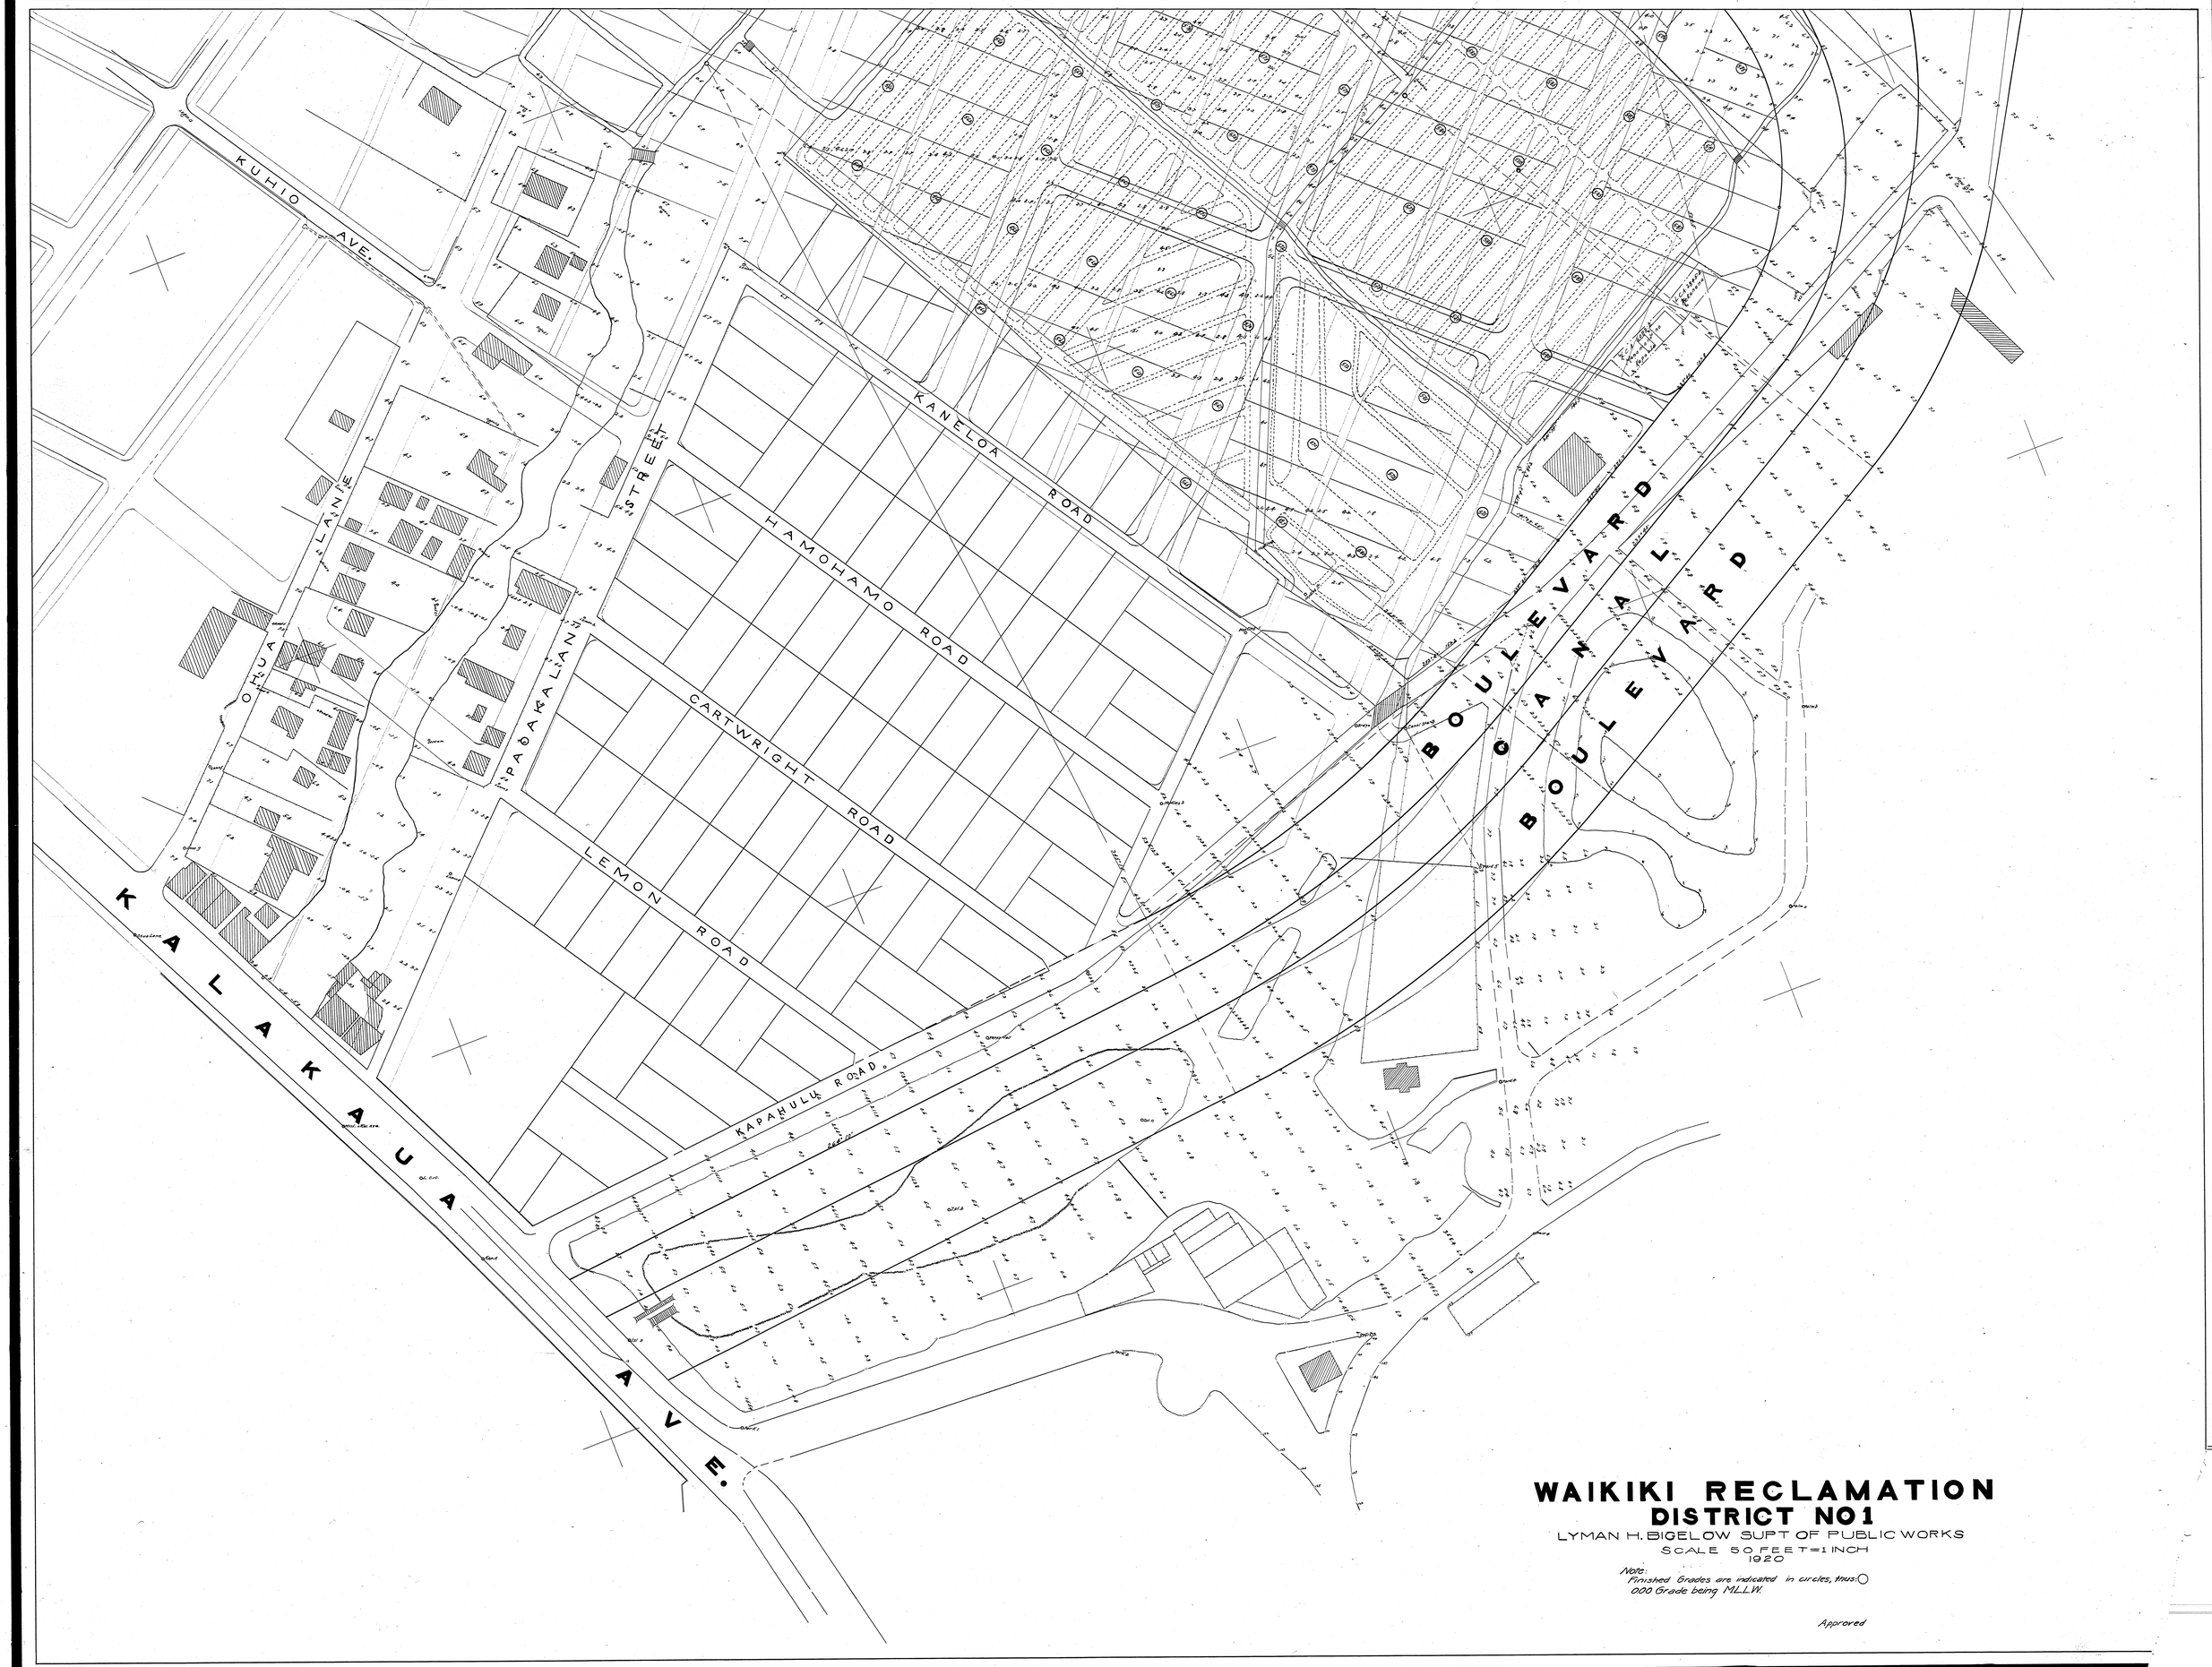

WAIKIKI RECLAMATION DISTRICT NO 1

LYMAN H. BIGELOW SUPT OF PUBLIC WORKS

SCALE 50 FEET = 1 INCH

1920

Note:
Finished Grades are indicated in circles, thus: ○
000 Grade being M.L.L.W.

Approved

CS 16-19

42" x 54.5" = 15.9 ft

2913.5