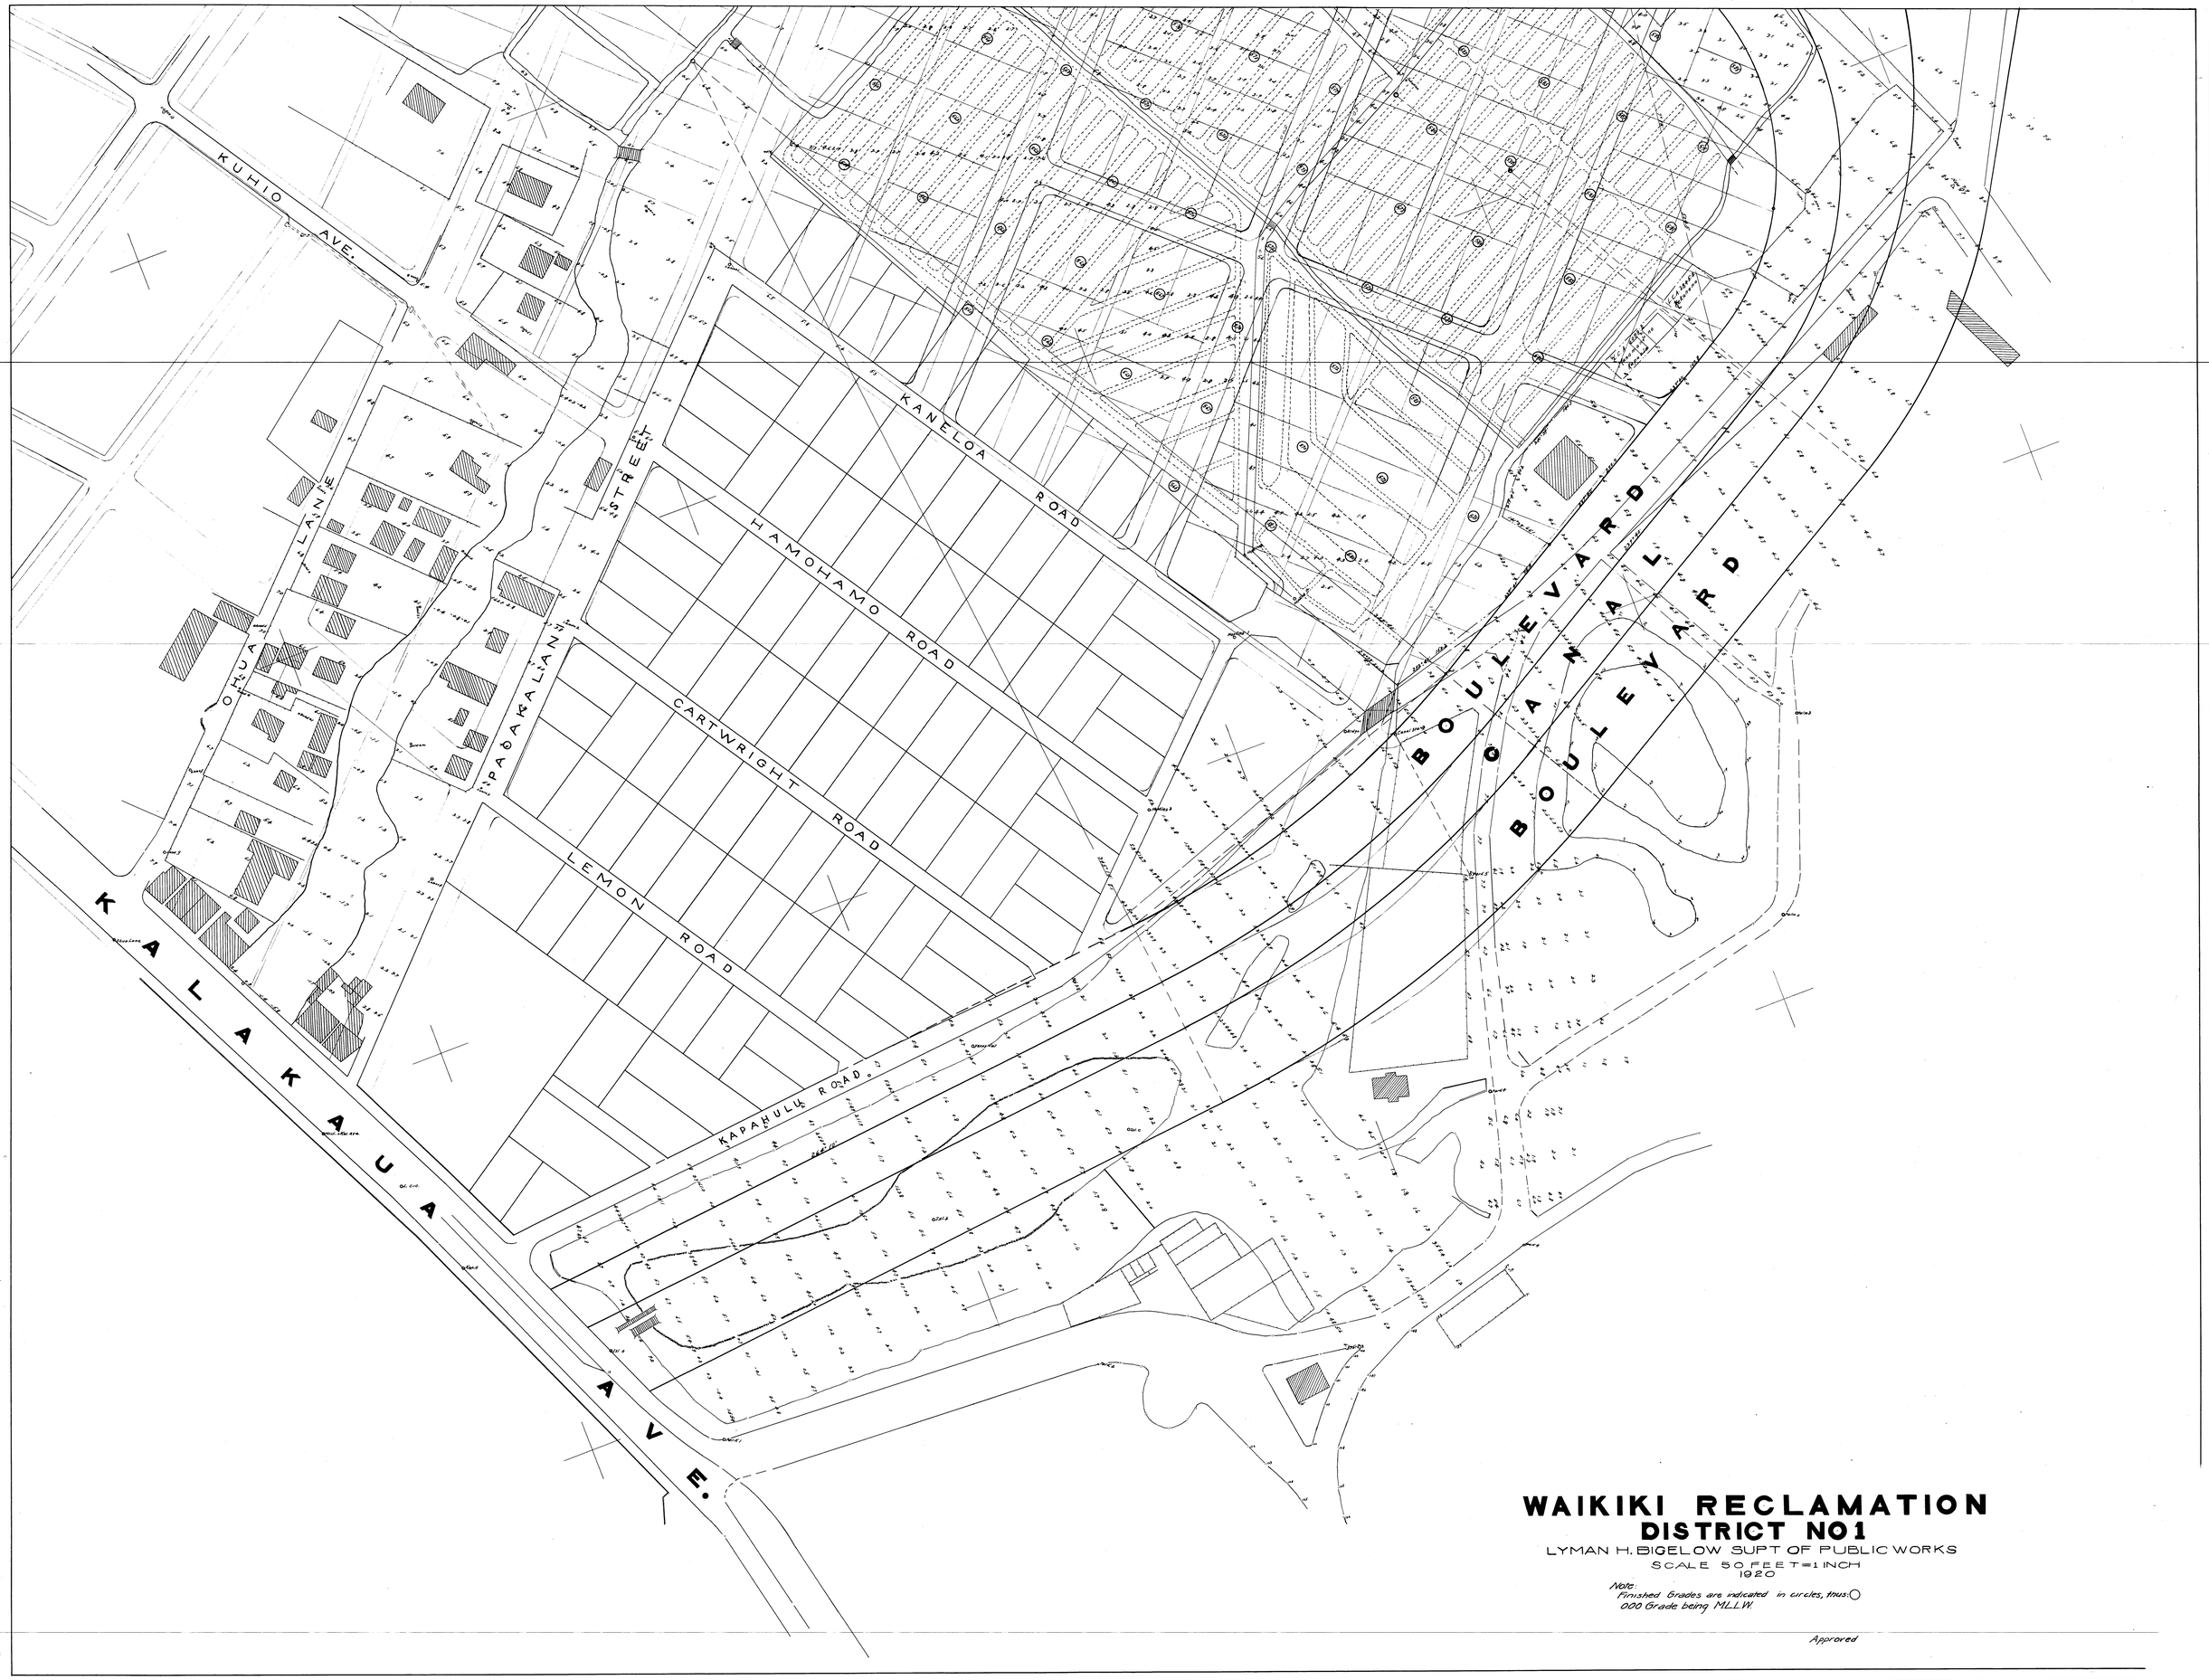

WAIKIKI RECLAMATION DISTRICT NO 1

LYMAN H. BIGELOW SUPT OF PUBLIC WORKS

SCALE 50 FEET = 1 INCH

1920

Note.
Finished Grades are indicated in circles, thus: ○
0.00 Grade being M.L.L.W.

Approved

CS 116-19

42"x54.5" = 15.9 ft

2913.5