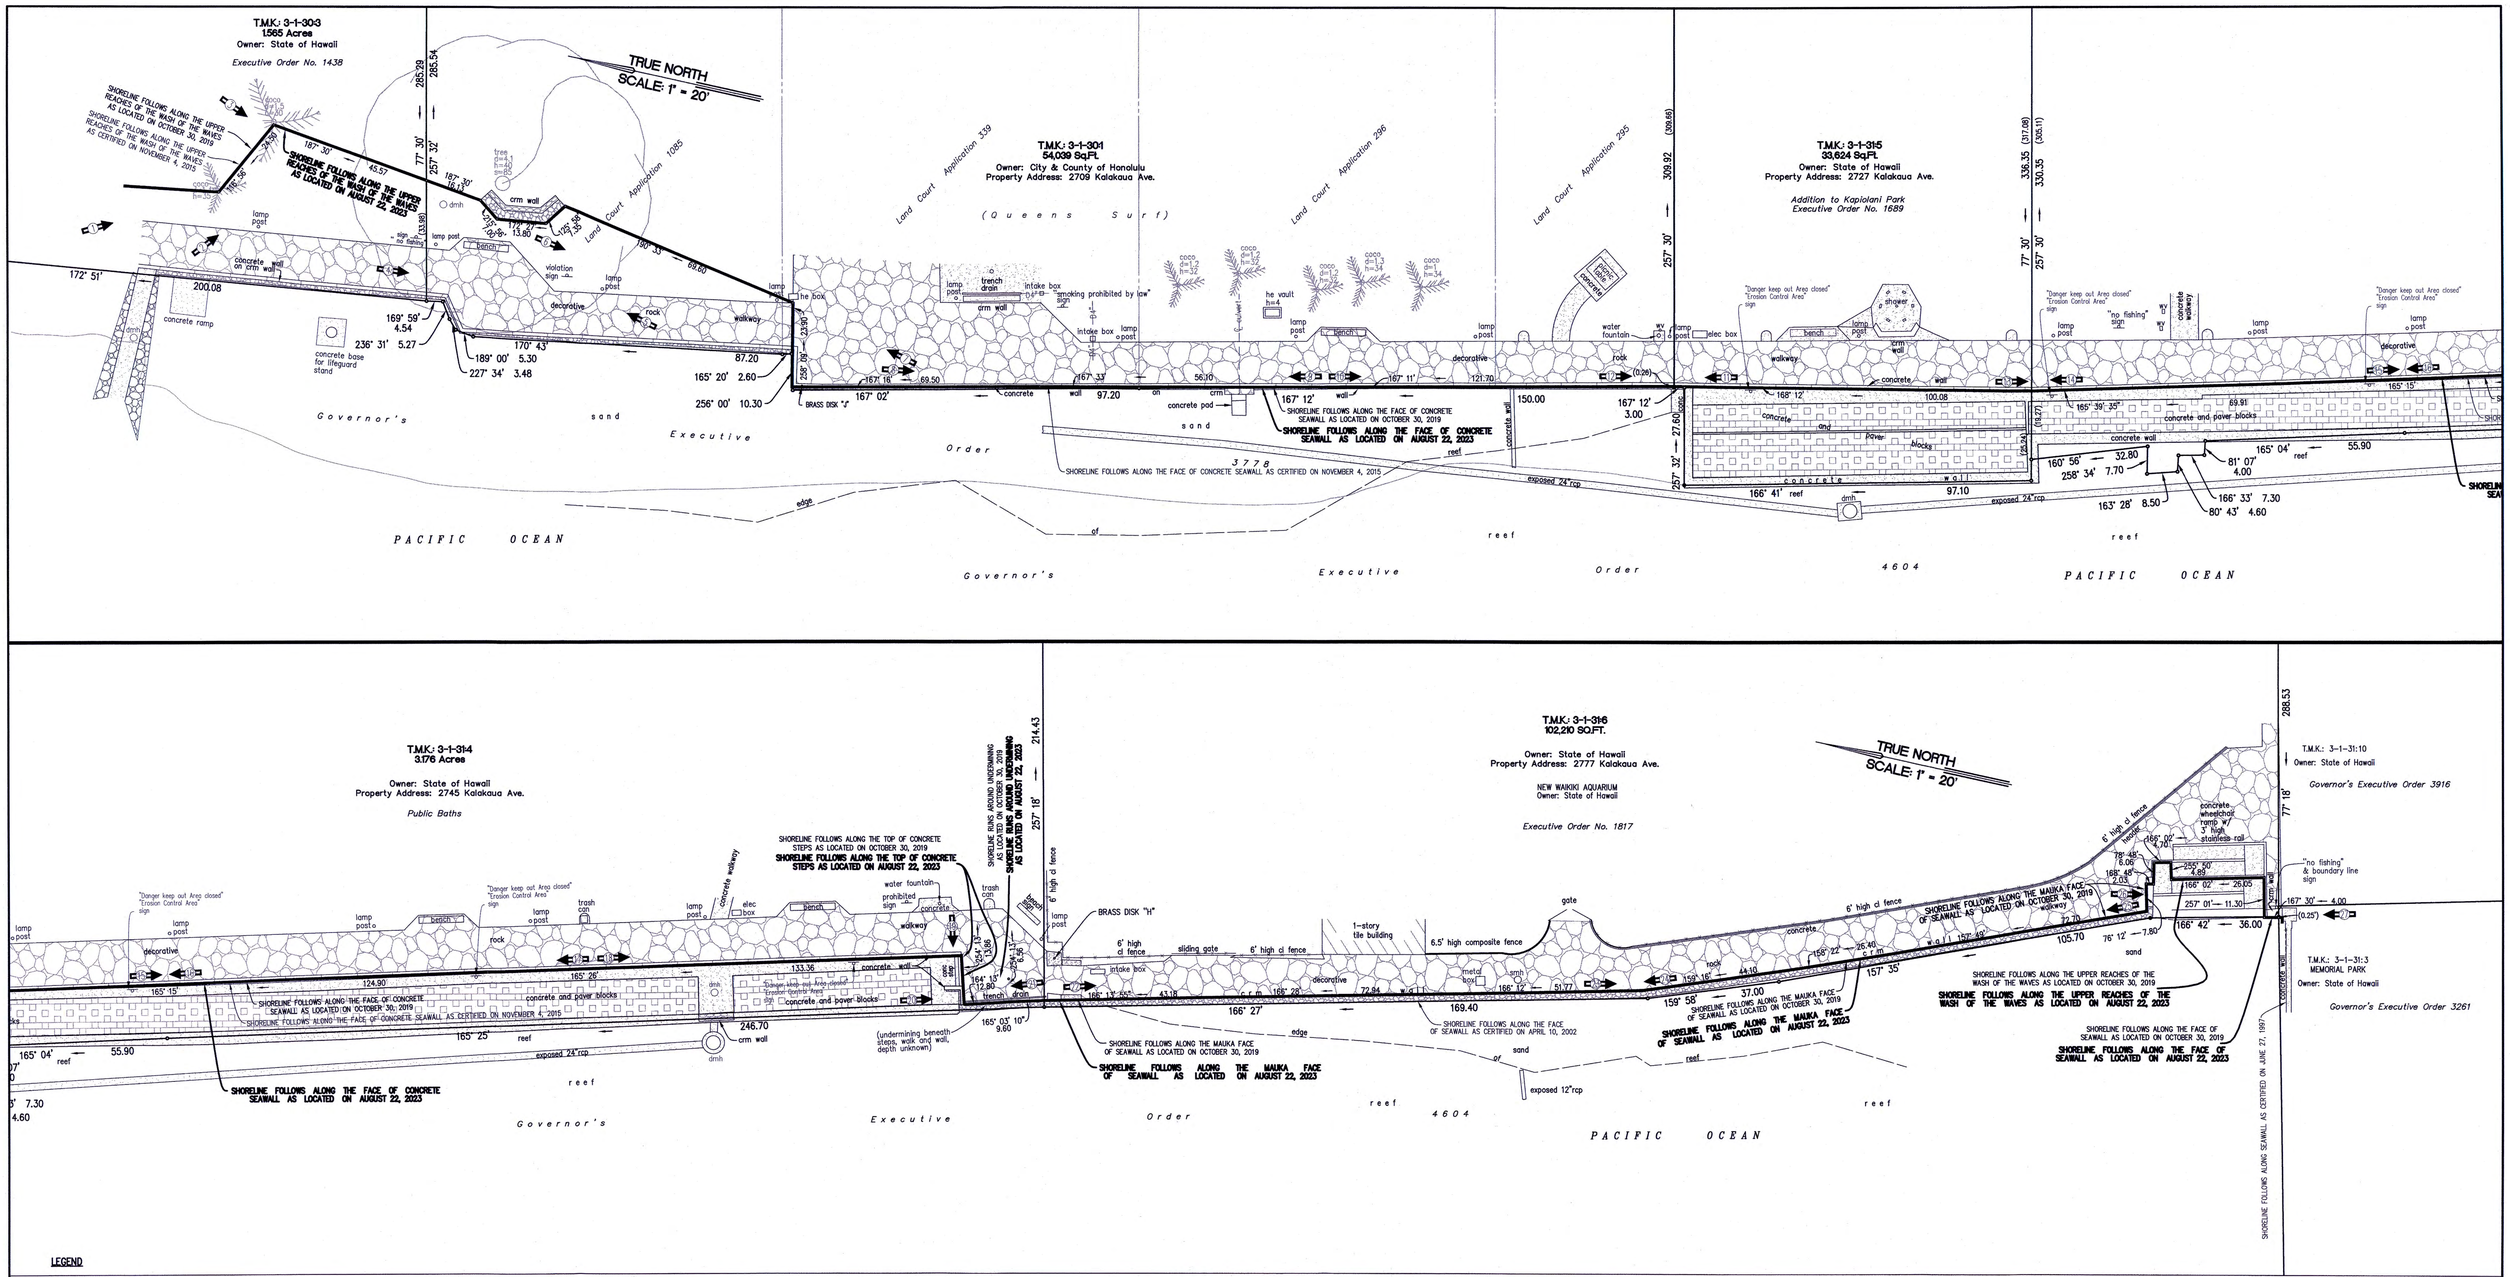

LEGEND

cl	chain link
coco	coconut tree
conc	concrete
crm	concrete rubble masonry
elec	electric
d	diameter
dmh	drain manhole
h	height
he	hawaiian electric
rcp	reinforced concrete pipe
s	spread
smh	sewer manhole
Sq.Ft.	Square Feet
w/	with
wv	water valve

NOTE:

INDICATES PICTURE NUMBER AND DIRECTION TAKEN.

DATE: AUGUST 23, 2023
FIELD BOOK NO. 2739, 2933, 3168

MAP SHOWING SHORELINE
FRONTING A PORTION OF KAPIOLANI REGIONAL PARK
AT WAIKIKI, HONOLULU, OAHU, HAWAII

OWNER: CITY AND COUNTY OF HONOLULU – DEPARTMENT OF PARKS AND RECREATION
ADDRESS: 1000 ULUOHIA STREET, SUITE 309
KAPOLEI, HAWAII 96707

ParEn, Inc. dba Park Engineering
Pacific Park Plaza Suite 1500 711 Kapiolani Blvd Honolulu, Hawaii 96813
808-593-1876

GRAPHIC SCALE : 1"=20'

KEVIN A. RAPOZA
LICENSED PROFESSIONAL LAND SURVEYOR
No. 11919
HAWAII, U.S.A.

THIS WORK WAS PREPARED BY ME OR UNDER MY SUPERVISION

ParEn, Inc.
dba PARK ENGINEERING
LICENSE EXPIRES 4/30/2024

TAX MAP KEY: 3-1-30:1,Por.3 AND 3-1-31:4,5,6

24"X36"=6.0 sq.ft.