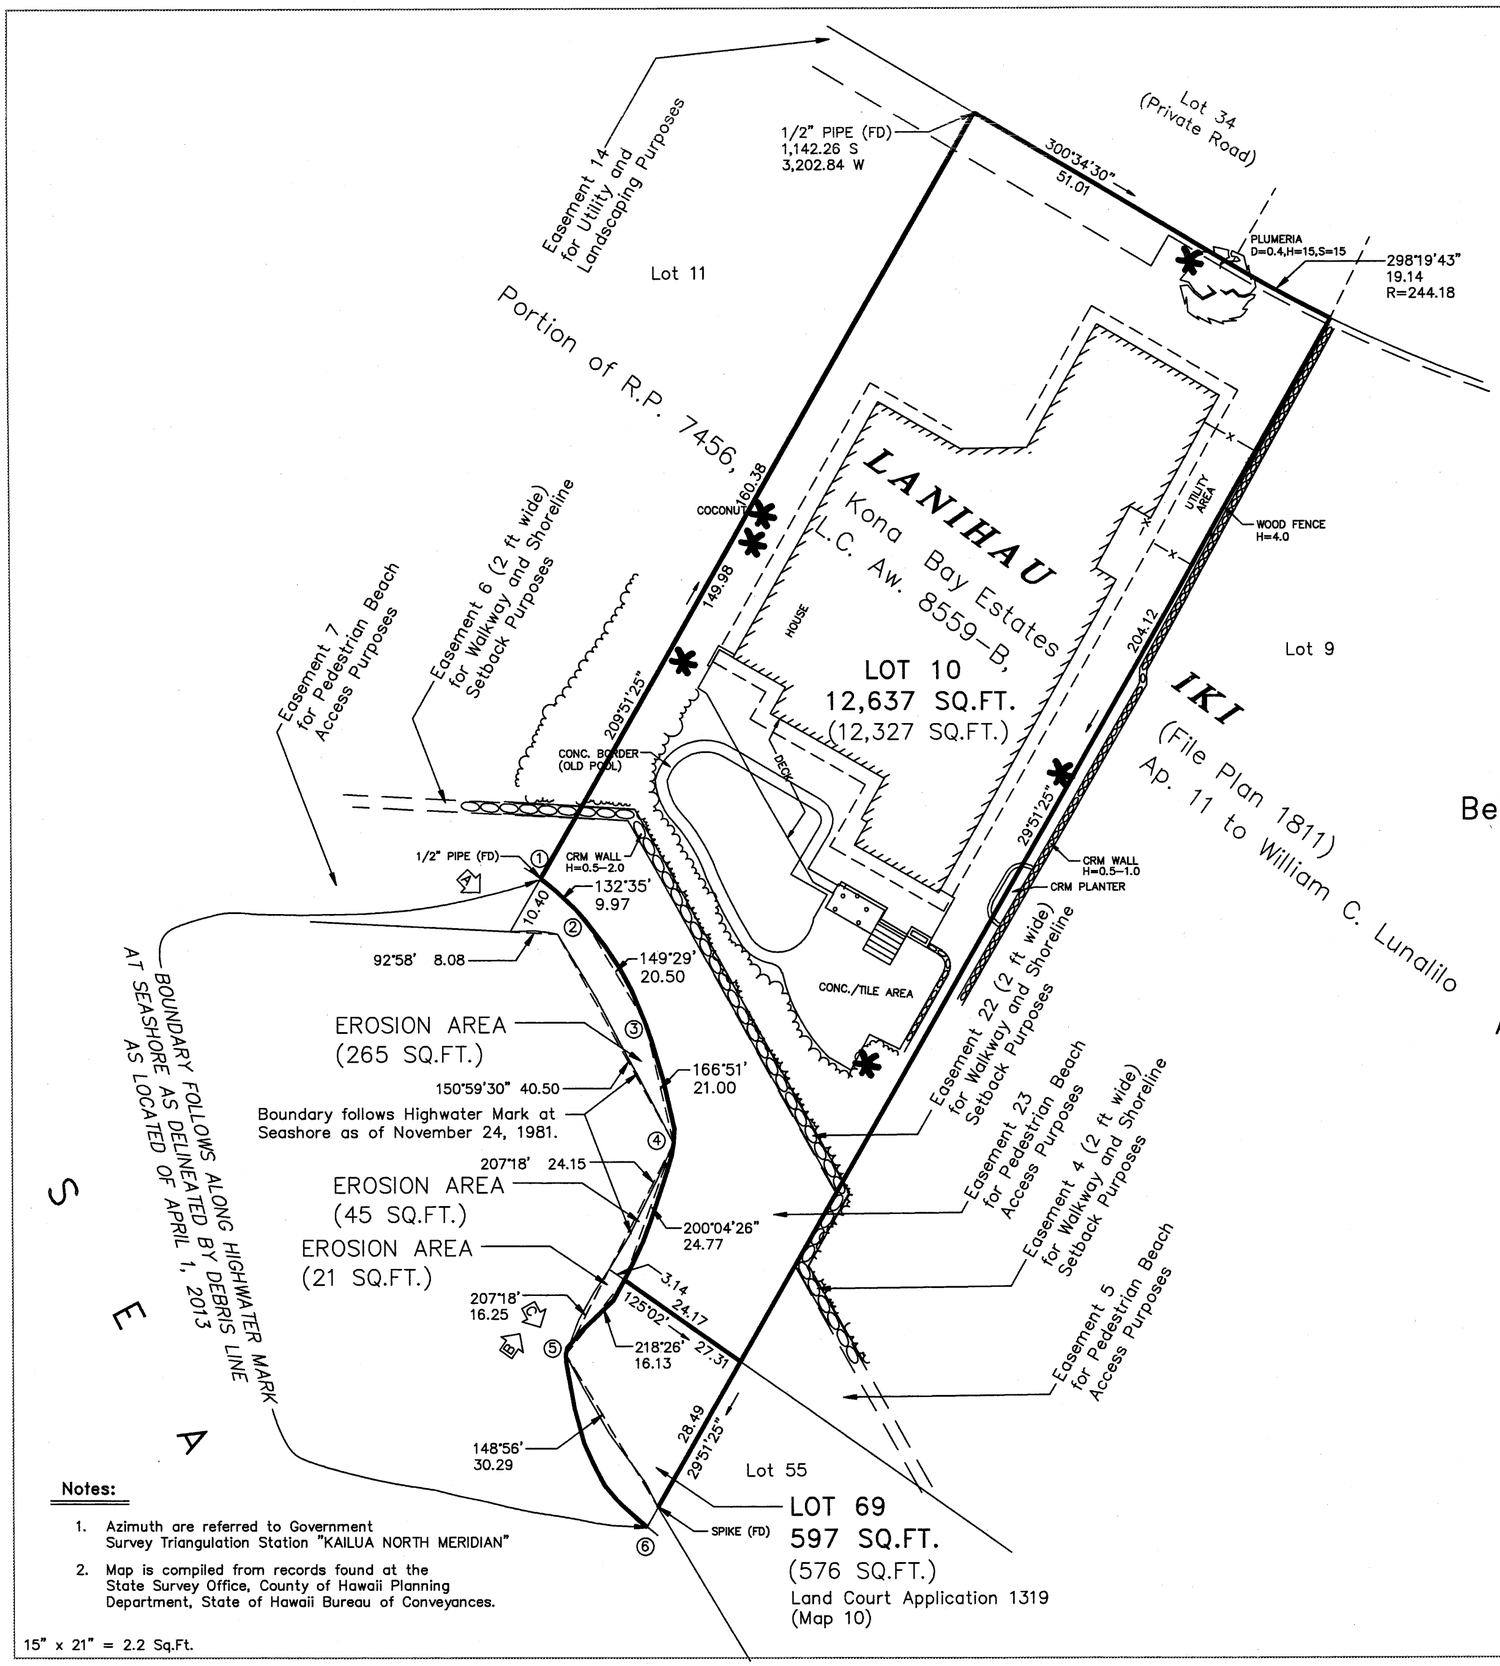

Notes:

1. Azimuth are referred to Government Survey Triangulation Station "KAILUA NORTH MERIDIAN"
2. Map is compiled from records found at the State Survey Office, County of Hawaii Planning Department, State of Hawaii Bureau of Conveyances.

15" x 21" = 2.2 Sq.Ft.

TRUE NORTH

Scale: 1 in. = 20 ft.

INDEX MAP
SHORELINE SURVEY
LOT 10

OF KONA BAY ESTATES (FILE PLAN 1811)

Being a portion of R.P. 7456, L.C. Aw. 8559-B, Ap. 11 to William C. Lunalilo

AND LOT 69

OF LAND COURT APPLICATION 1319 (MAP 10)

AT LANIHAU IKI, NORTH KONA, ISLAND OF HAWAII, HAWAII

Tax Map Key (3rd. Div.): 7-5-05: 24

20 10 0 20 40 60

GRAPHIC SCALE IN FEET

Owner: Jimmy Rex Robinson
Address: 74-4592 Kona Bay Drive
Kailua-Kona, Hawaii 96740

PETER H. SOUZA, JR. LICENSED PROFESSIONAL LAND SURVEYOR No. 9279 HAWAII U.S.A.

This work was prepared by me or under my direct supervision

By:

Peter H. Souza Jr.
Licensed Professional Surveyor
Certificate Number 9279
Expires: April 30, 2014

Job Number: 2013-004
Revised: April 2, 2013

CROSSROADS LAND SURVEYING
Land Surveyors

P.O. Box 9017
Kailua-Kona, Hawaii 96745