SHORELINE SURVEY

OF LOT 29
OF VACATIONLAND HAWAII SUBDIVISION (F.P. 814)
L.C. Aw. 8559, APANA 5, KAPOHO, PUNA, HAWAII COUNTY, HAWAII.

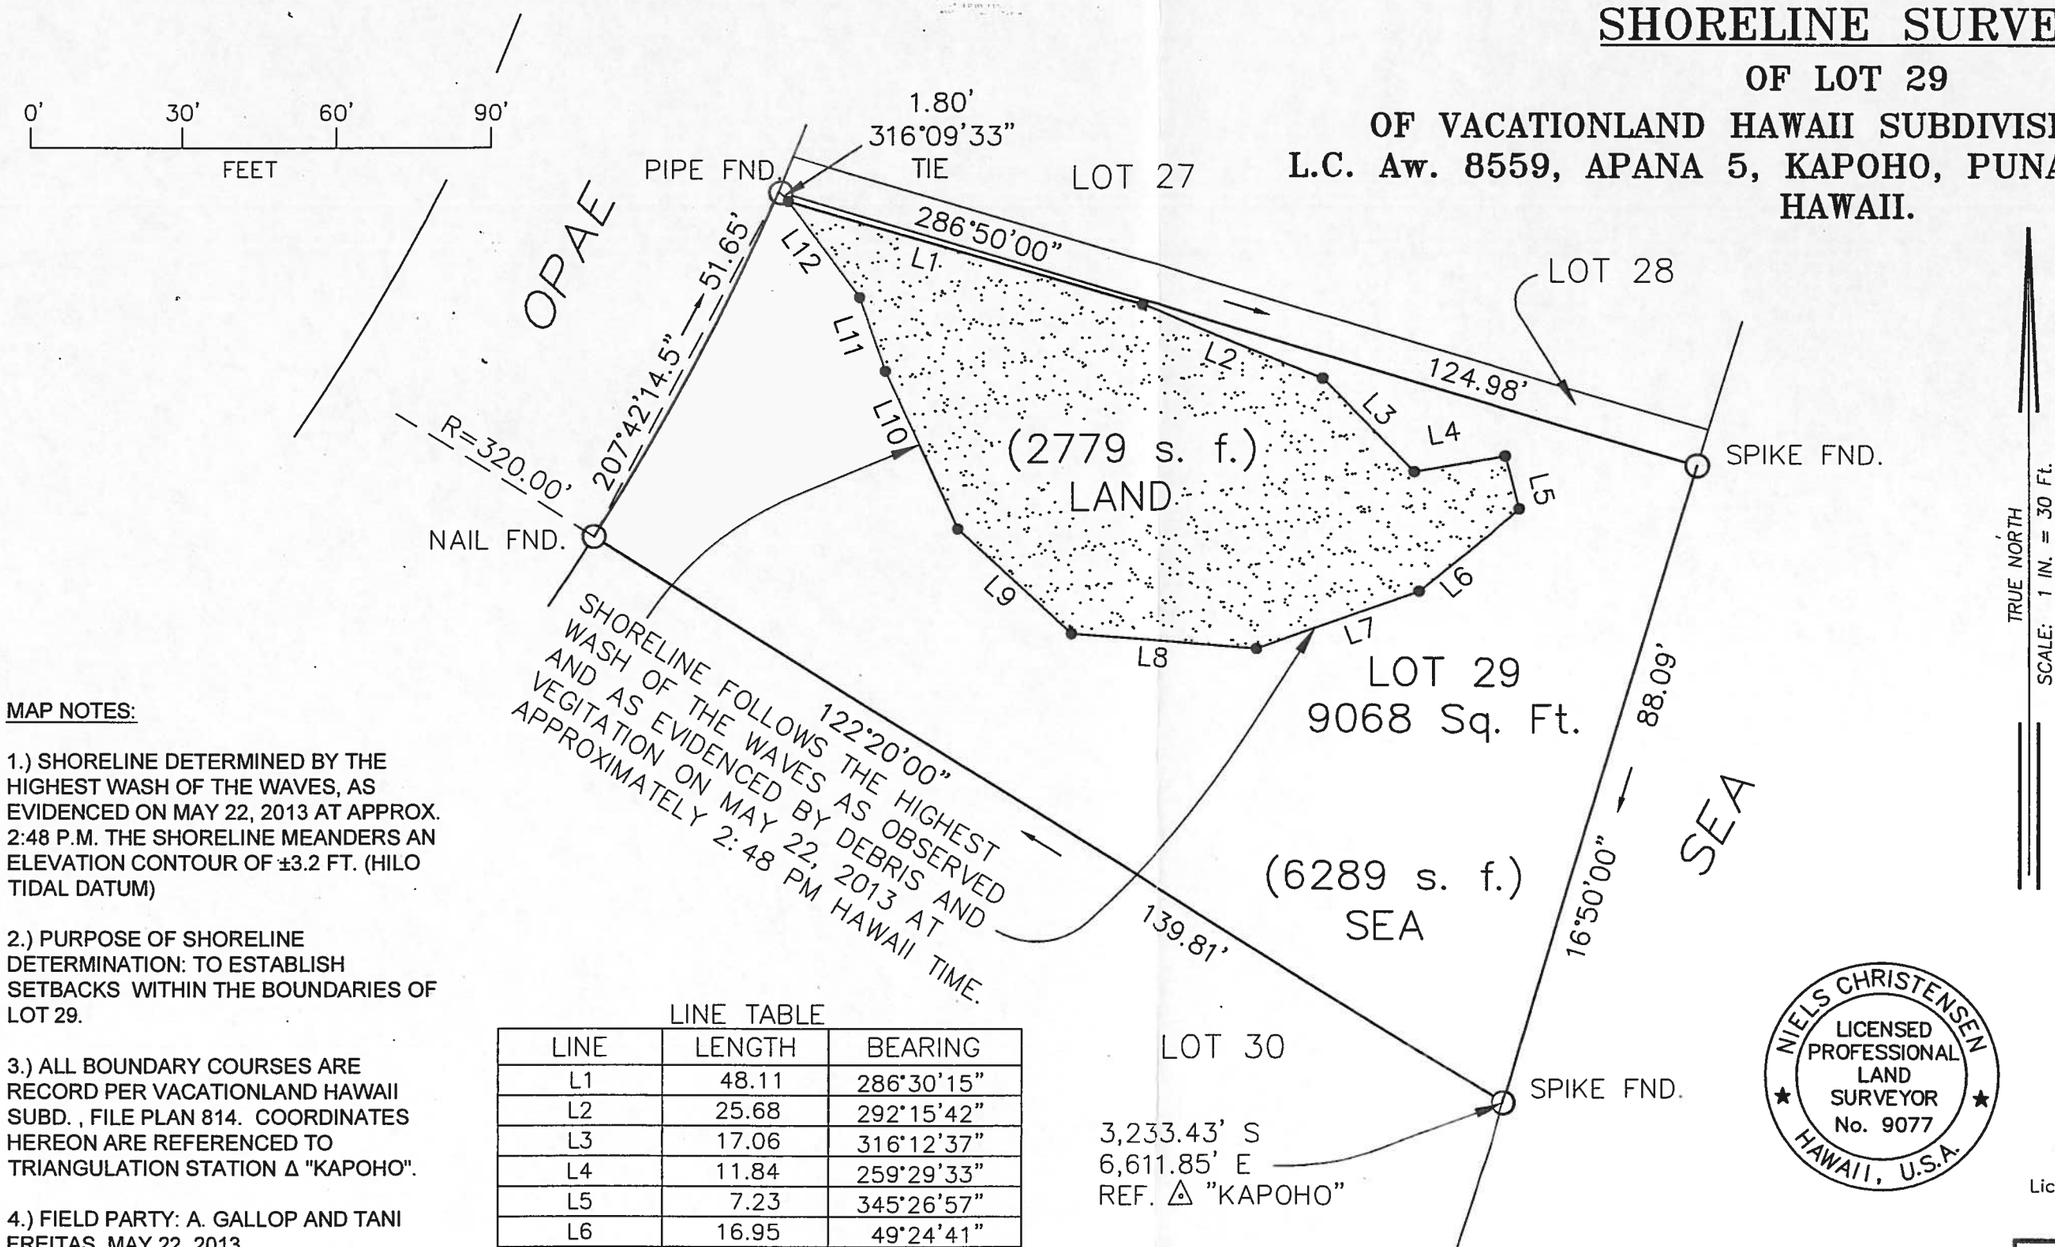

MAP NOTES:

1.) SHORELINE DETERMINED BY THE HIGHEST WASH OF THE WAVES, AS EVIDENCED ON MAY 22, 2013 AT APPROX. 2:48 P.M. THE SHORELINE MEANDERS AN ELEVATION CONTOUR OF ±3.2 FT. (HILO TIDAL DATUM)

2.) PURPOSE OF SHORELINE DETERMINATION: TO ESTABLISH SETBACKS WITHIN THE BOUNDARIES OF LOT 29.

3.) ALL BOUNDARY COURSES ARE RECORD PER VACATIONLAND HAWAII SUBD., FILE PLAN 814. COORDINATES HEREON ARE REFERENCED TO TRIANGULATION STATION Δ "KAPOHO".

4.) FIELD PARTY: A. GALLOP AND TANI FREITAS, MAY 22, 2013.

5.) OWNER:
STEVE HAGG
29015 BONNIEVIEW ROAD
TOLLHOUSE, CA 93667

6.) LOT 29 IS UNIMPROVED.

LINE TABLE

LINE	LENGTH	BEARING
L1	48.11	286°30'15"
L2	25.68	292°15'42"
L3	17.06	316°12'37"
L4	11.84	259°29'33"
L5	7.23	345°26'57"
L6	16.95	49°24'41"
L7	22.32	69°53'20"
L8	24.63	94°38'38"
L9	20.31	133°15'25"
L10	22.92	155°48'58"
L11	10.31	161°18'54"
L12	15.72	143°43'01"

NIELS CHRISTENSEN
LICENSED PROFESSIONAL LAND SURVEYOR
No. 9077
HAWAII, U.S.A.

This work was prepared by me or under my direct supervision

Niels Christensen
Licensed Professional Land Surveyor
License Number 9077

Date: June 19, 2013
Drawing: JOB9822.dwg
TMK: (3) 1-4-68: 17

The Independent Hawaii Surveyors, LLC
P.O. BOX 577
Hilo, HI 96721
Phone 808 959-0360
FAX 808 959-0353
info@hawaiiboundary.com