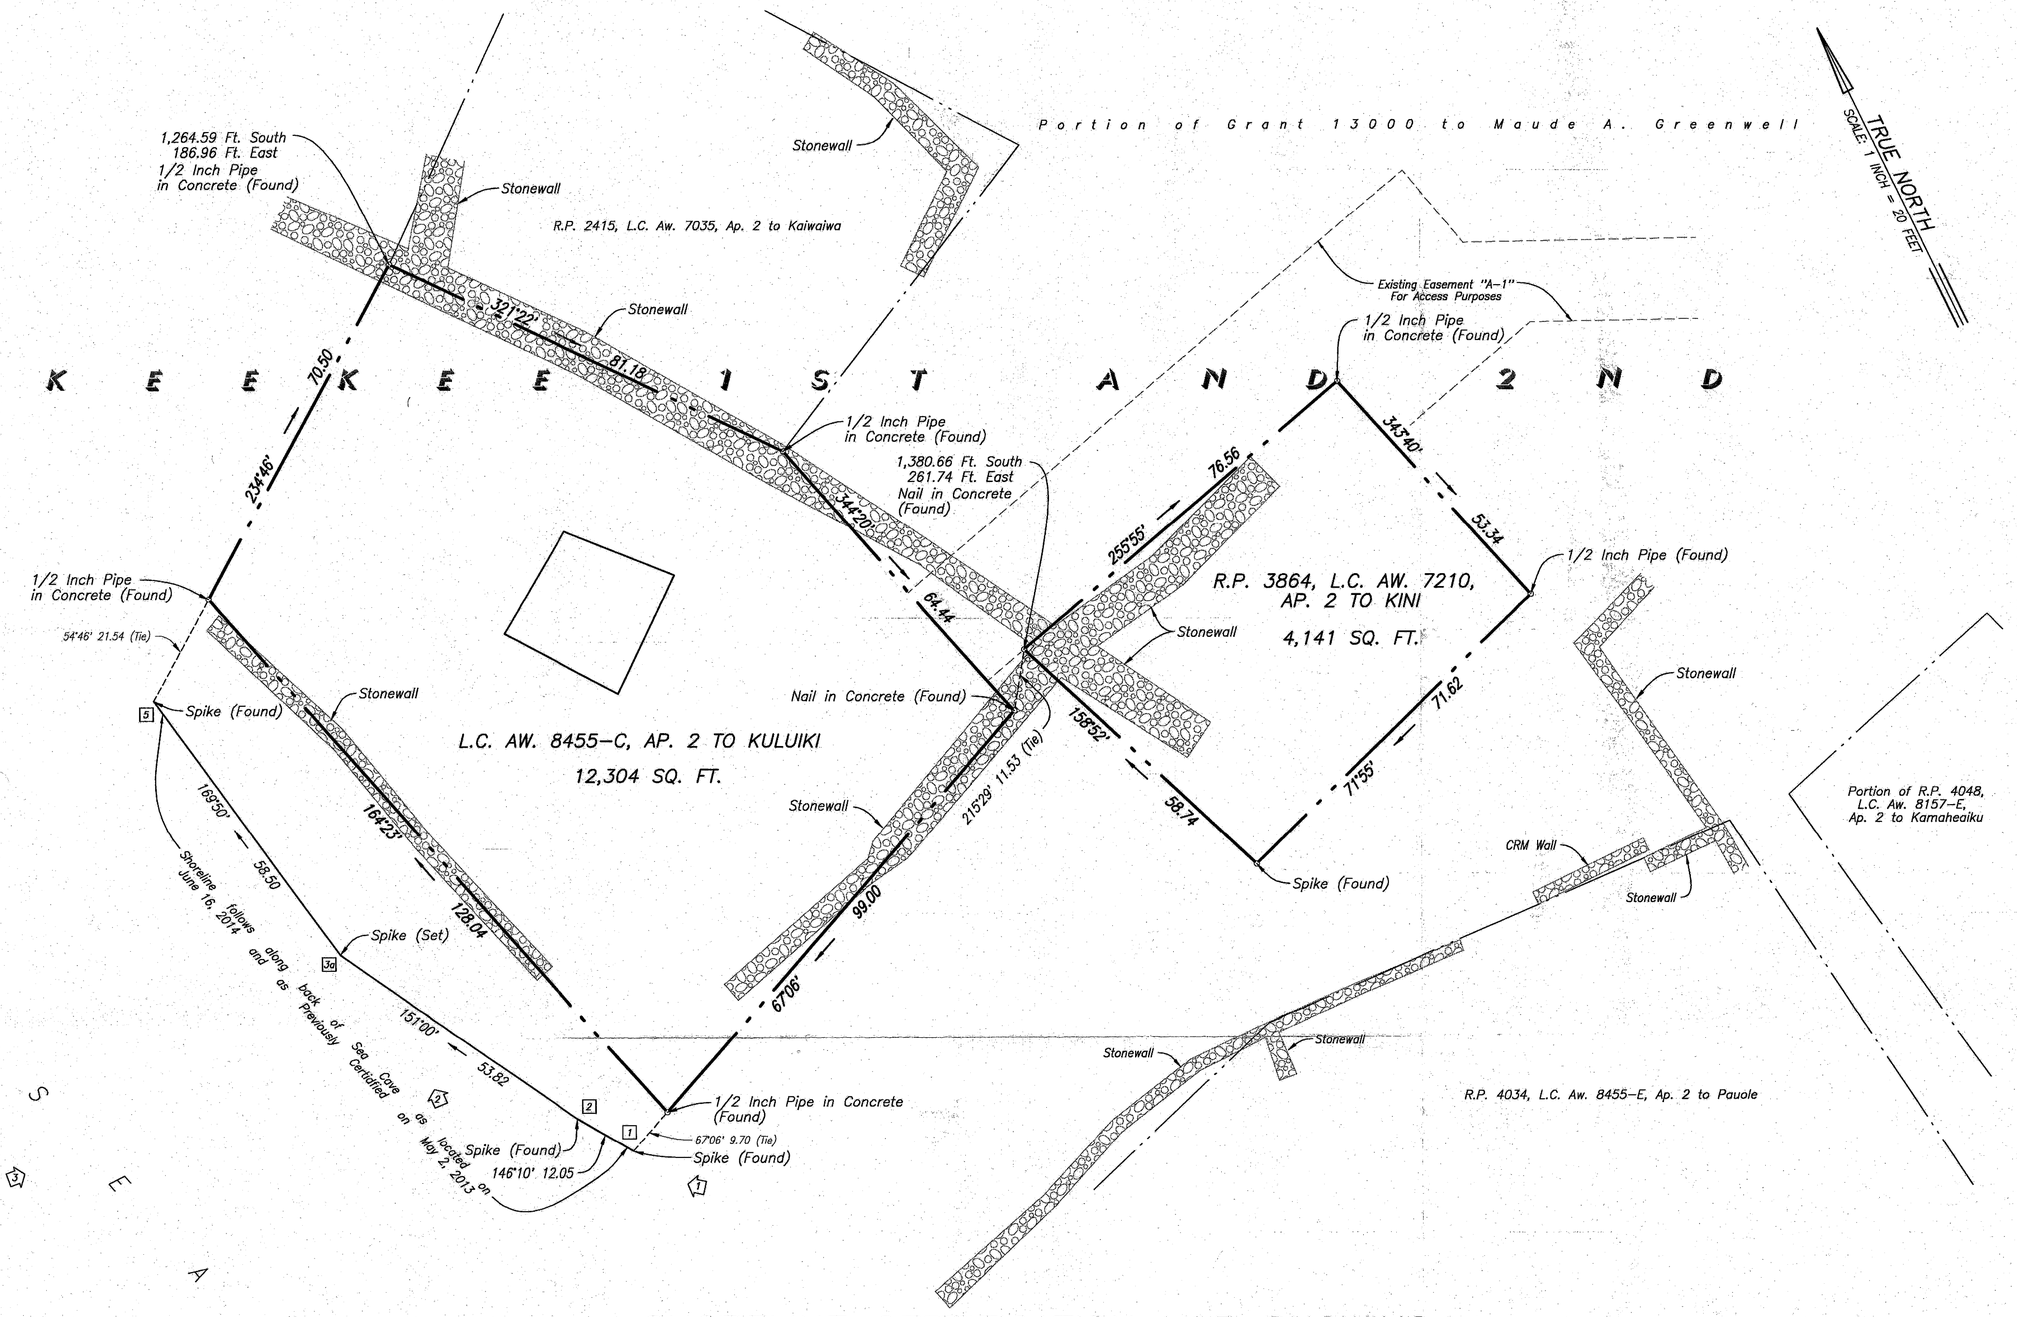

SHORELINE CERTIFICATION MAP SHOWING L.C. AW. 8455-C, AP. 2 TO KULUIKI AND R.P. 3864, L.C. AW. 7210, AP. 2 TO KINI

At Keekee 1st and 2nd, South Kona Island and County of Hawaii, State of Hawaii

NOTES:

1. Denotes photograph number and direction of view.
2. Denotes number in photograph.
3. The features, shown hereon, represent ground conditions existing between June 7, 2002 and June 16, 2014.
4. Azimuths and coordinates are reffered to Government Survey Triangulation Station "PUU OHAU".

20 10 0 20 40 60

SCALE IN FEET

Prepared For:

THE FOO 1980 TRUST (OWNER)

1680 Ohawai Place
Honolulu, Hawaii 96821

PROPERTY ADDRESS: Not availiable on Vacant Land

NICOLAS K. YAMASAKI
LICENSED PROFESSIONAL LAND SURVEYOR
No.12052
HAWAII, U.S.A.

This work was prepared by me or under my direct supervision.

NICOLAS K. YAMASAKI
Licensed Professional Land Surveyor
State of Hawaii Certificate Number LS-12052
Expiration Date: April 2016

PROJECT NO.: 16886.5
DATE: . . . . . JUNE 23, 2014
FIELD BOOK NO.: . . 1293
TAX MAP KEY: . . . . 8-1-004:008 AND 011 (3RD DIVISION)

June 23, 2014 p:\16500-16999\16886.5\dgn\168865sl.dgn