# SHORELINE CERTIFICATION MAP SHOWING A PORTION OF LOT B (C.S.F. 21,196)

## Being Portions of Grant 10,774 to Victor B. Harrel and Kona Coast State Park Parcel A (C.S.F. 22,262)

## At Kukio 2nd and Maniniowali, North Kona Island and County of Hawaii, State of Hawaii

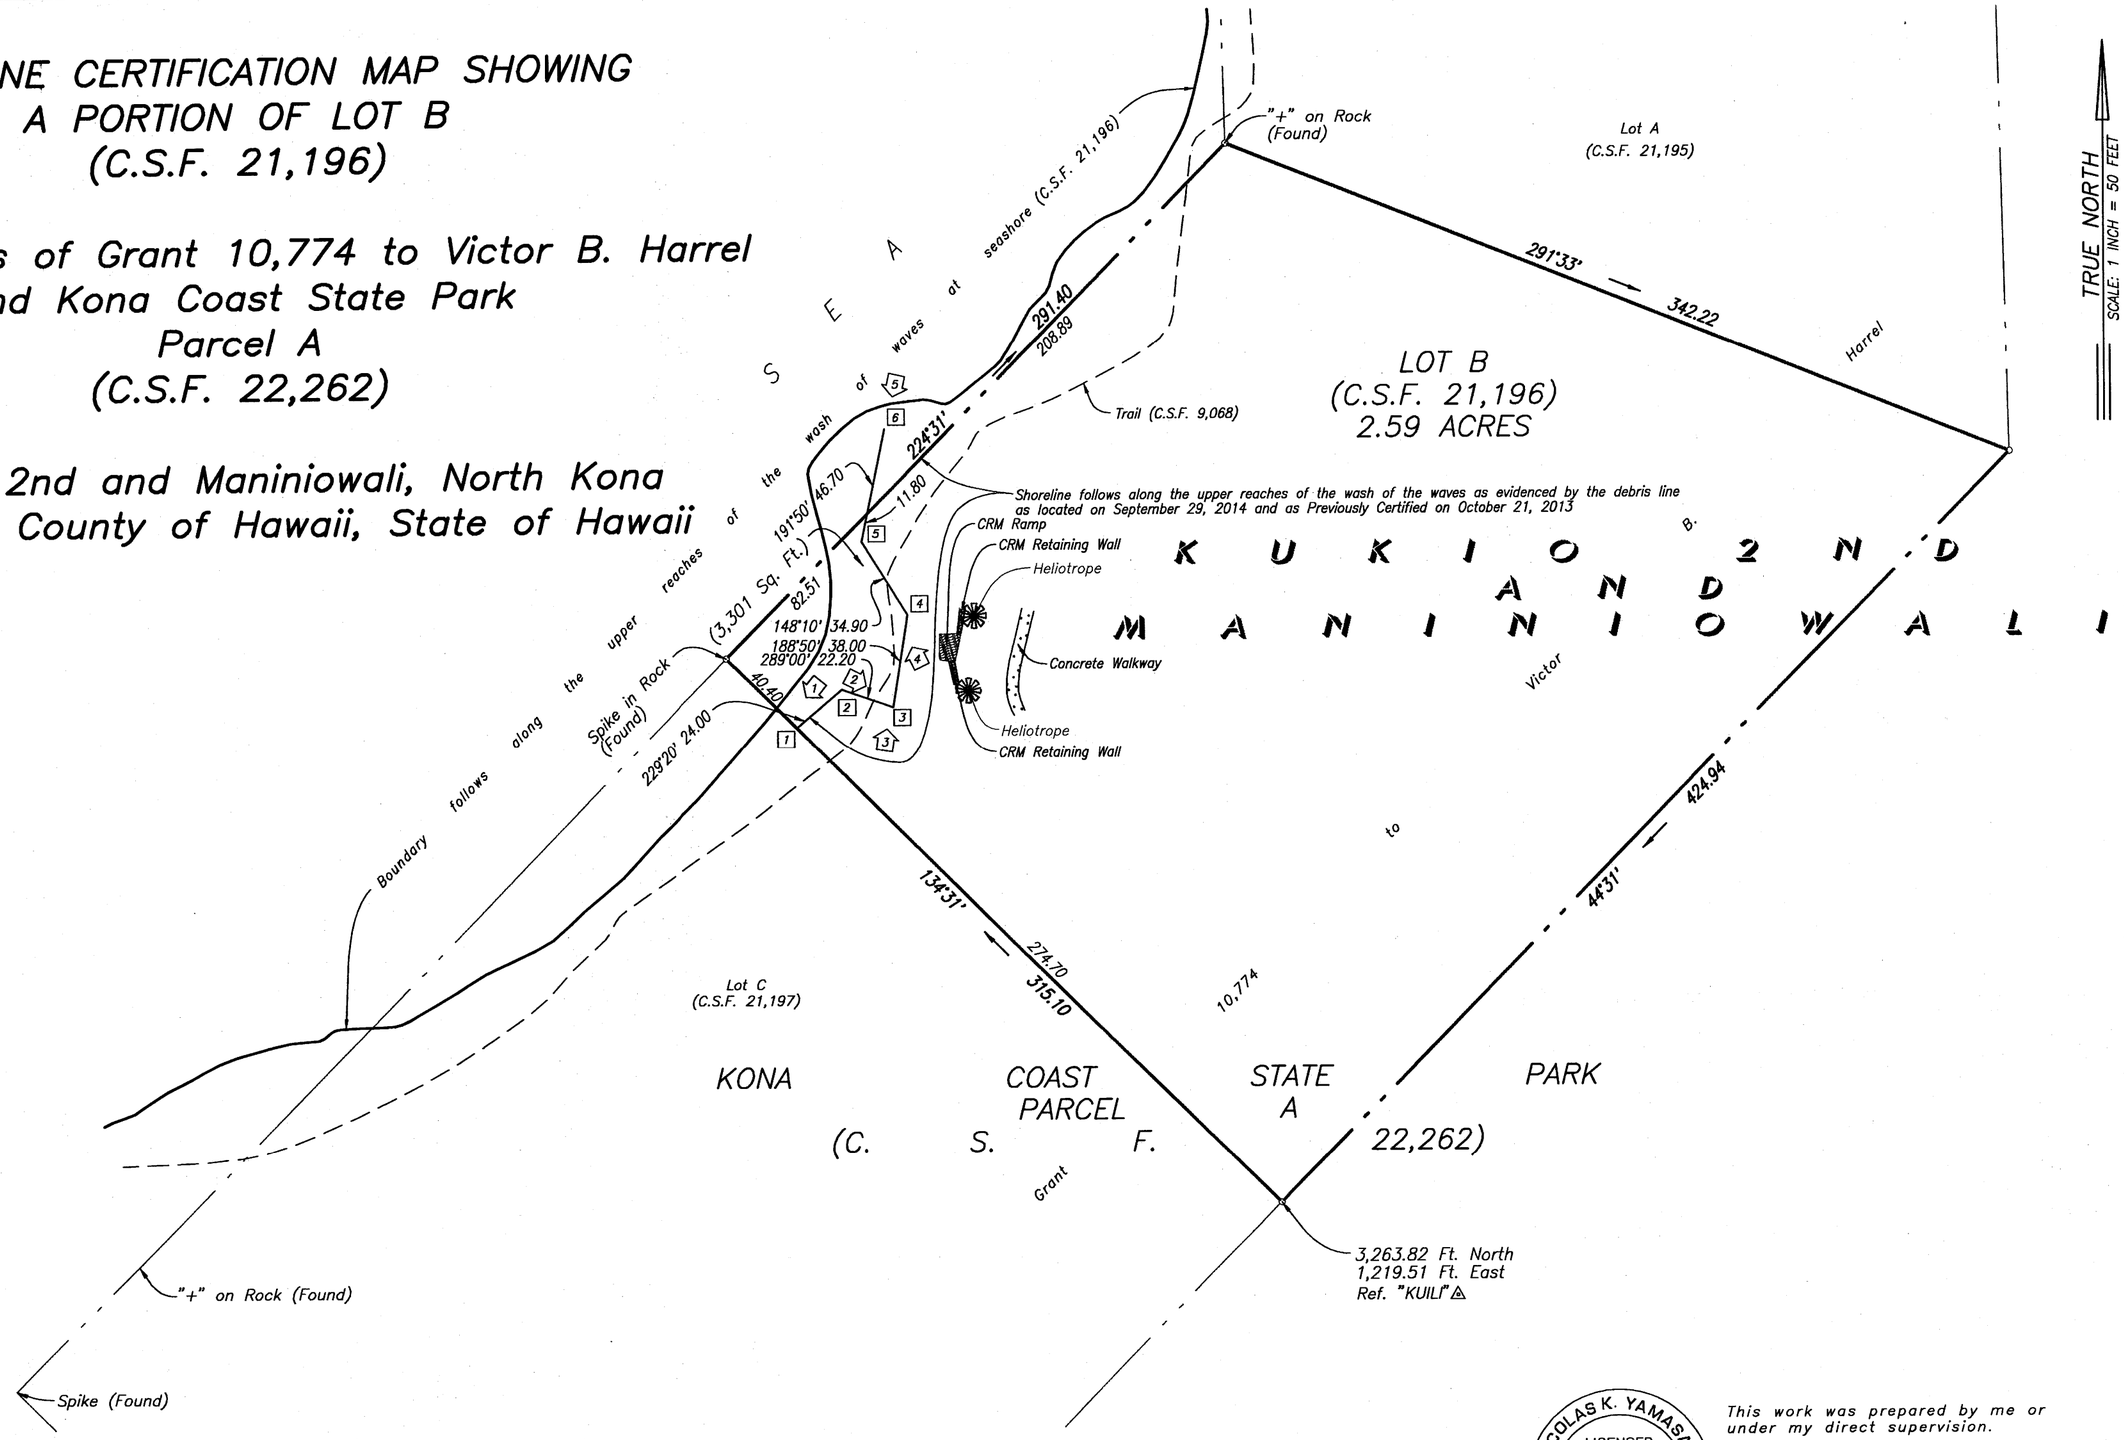


NICOLAS K. YAMASAKI
LICENSED PROFESSIONAL LAND SURVEYOR
No.12052
HAWAII, U.S.A.

This work was prepared by me or under my direct supervision.

NICOLAS K. YAMASAKI
Licensed Professional Land Surveyor
State of Hawaii Certificate Number LS-12052
Expiration Date: April 2016

**NOTES:**

1. [1] Denotes photograph number and direction of view.
2. [1] Denotes number in photograph.
3. The features, shown hereon, represent ground conditions existing on September 29, 2014.

50 25 0 50 100 150

SCALE IN FEET

Prepared For:
**OKAHARA & ASSOCIATES, INC**
c/o Bruce K. Meyers, PE
200 Kohola Street
Hilo, Hawaii 96720

PROPERTY ADDRESS: 72-3890 Mamalahoa Highway

Prepared By:
**WES THOMAS ASSOCIATES**
-- Land Surveyors --
75-5749 Kalawa Street
Kailua-Kona, Hawaii 96740-1817
TEL. (808) 329-2353
FAX (808) 329-5334 EMAIL surveys@wtahawaii.com

PROJECT NO.: . . . . 01786.2
DATE: . . . . . SEPTEMBER 30, 2014
FIELD BOOK NO.: . . 1297 AND 1314
TAX MAP KEY: . . . . 7-2-004:009 (3RD DIVISION)

September 30, 2014 p:\00000-02999\01786.2\dgn\017862sl.dgn