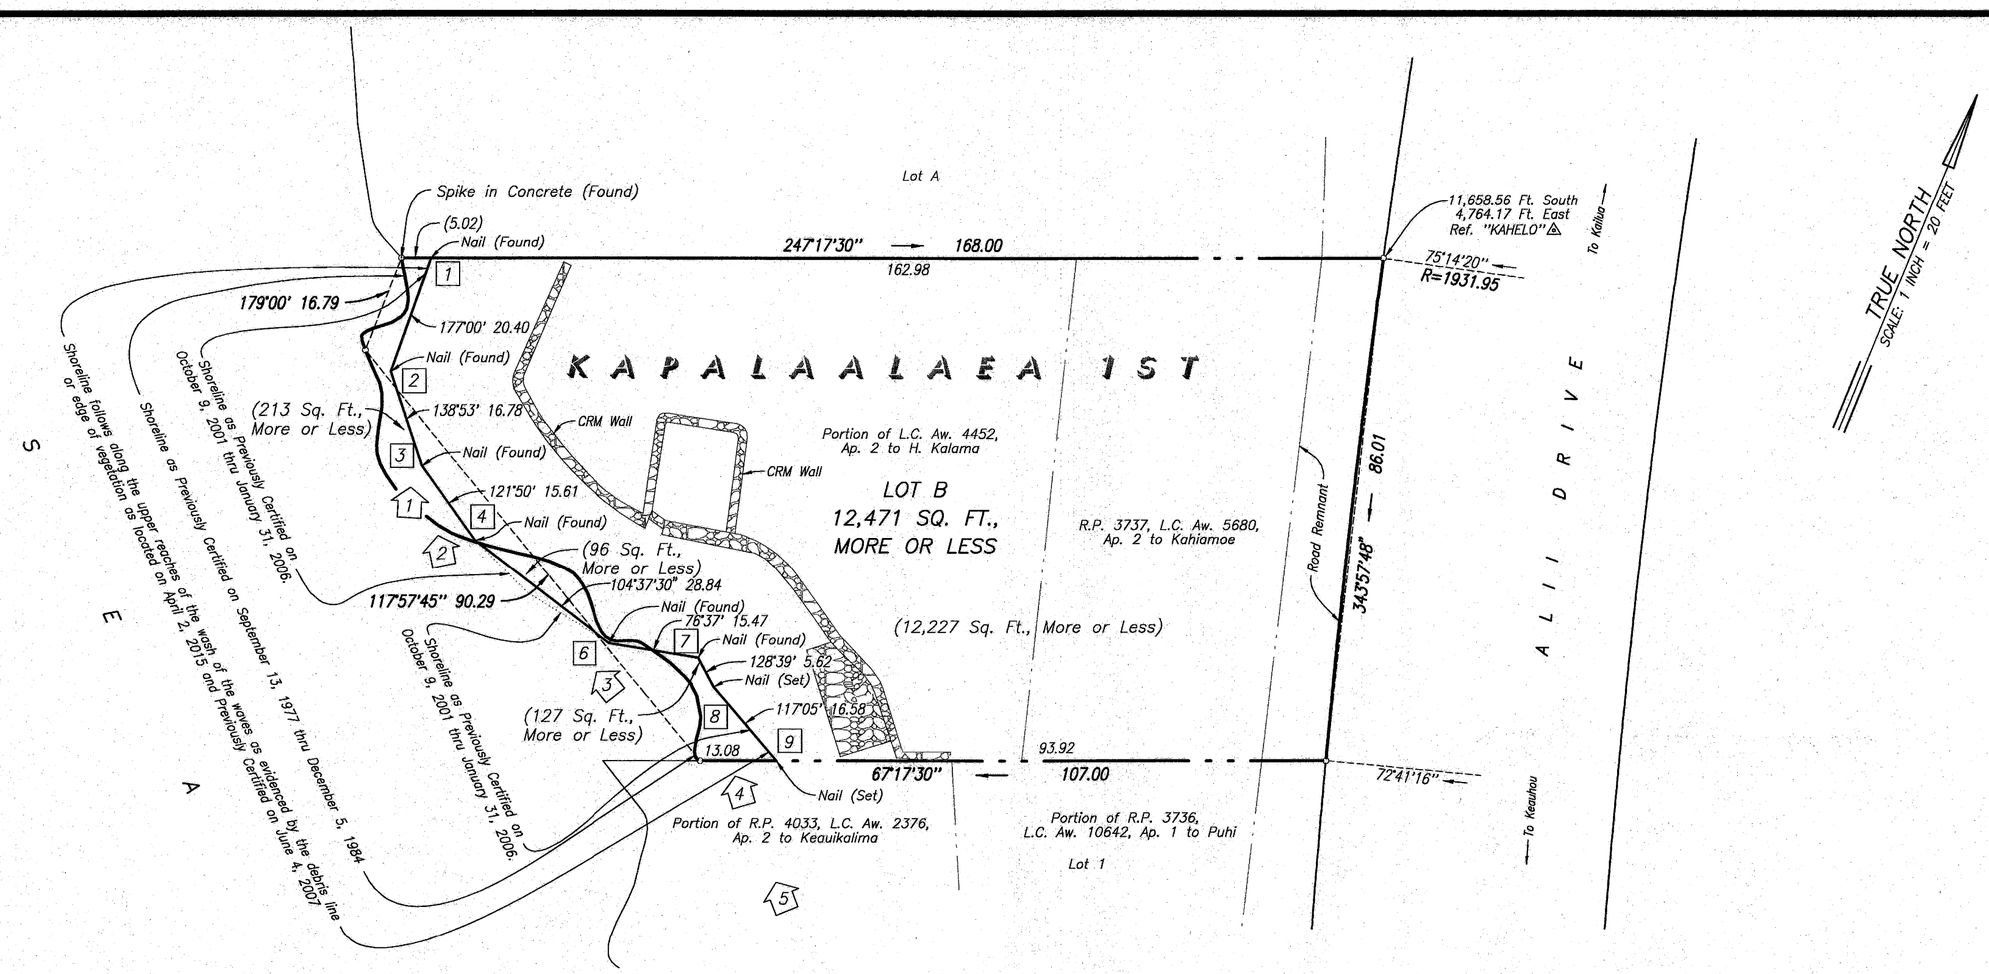

SHORELINE CERTIFICATION MAP SHOWING LOT B

Being the Whole of R.P. 3737, L.C. Aw. 5680, Ap. 2 to Kahiamoe and Being Portions of L.C. Aw. 4452, Ap. 2 to H. Kalama and Road Remnant

At Kapalaalaea 1st, North Kona Island and County of Hawaii, State of Hawaii

NOTES:

1. 1 Denotes photograph number and direction of view.
2. 1 Denotes number in photograph.
3. The features, shown hereon, represent ground conditions existing between February 17, 2004 and April 2, 2015
4. Shoreline photograph number 5 has been removed from the January 31, 2006 Certification

20 10 0 20 40 60

SCALE IN FEET

Prepared For:
BRADFORD AND VICKI PICKING
P.O. Box 632
Sandy, Oregon 97055

PROPERTY ADDRESS: Not Assigned

NICOLAS K. YAMASAKI
LICENSED PROFESSIONAL LAND SURVEYOR
No.12052
HAWAII, U.S.A.

This work was prepared by me or under my direct supervision.

NICOLAS K. YAMASAKI
Licensed Professional Land Surveyor
State of Hawaii Certificate Number LS-12052
Expiration Date: April 2016

Prepared By:
WES THOMAS ASSOCIATES
-- Land Surveyors --
75-5749 Kalawa Street
Kailua-Kona, Hawaii 96740-1817
TEL. (808) 329-2353
FAX (808) 329-5334 EMAIL surveys@wtahawaii.com

PROJECT NO.: 00221.91
DATE: . . . . . APRIL 6, 2015
FIELD BOOK NO.: . . 1181, 1232 AND 1319
TAX MAP KEY: . . . . 7-7-010:013 (3RD DIVISION)

April 06, 2015 p:\00000-02999\00221.91\dgn\0022191sl.dgn