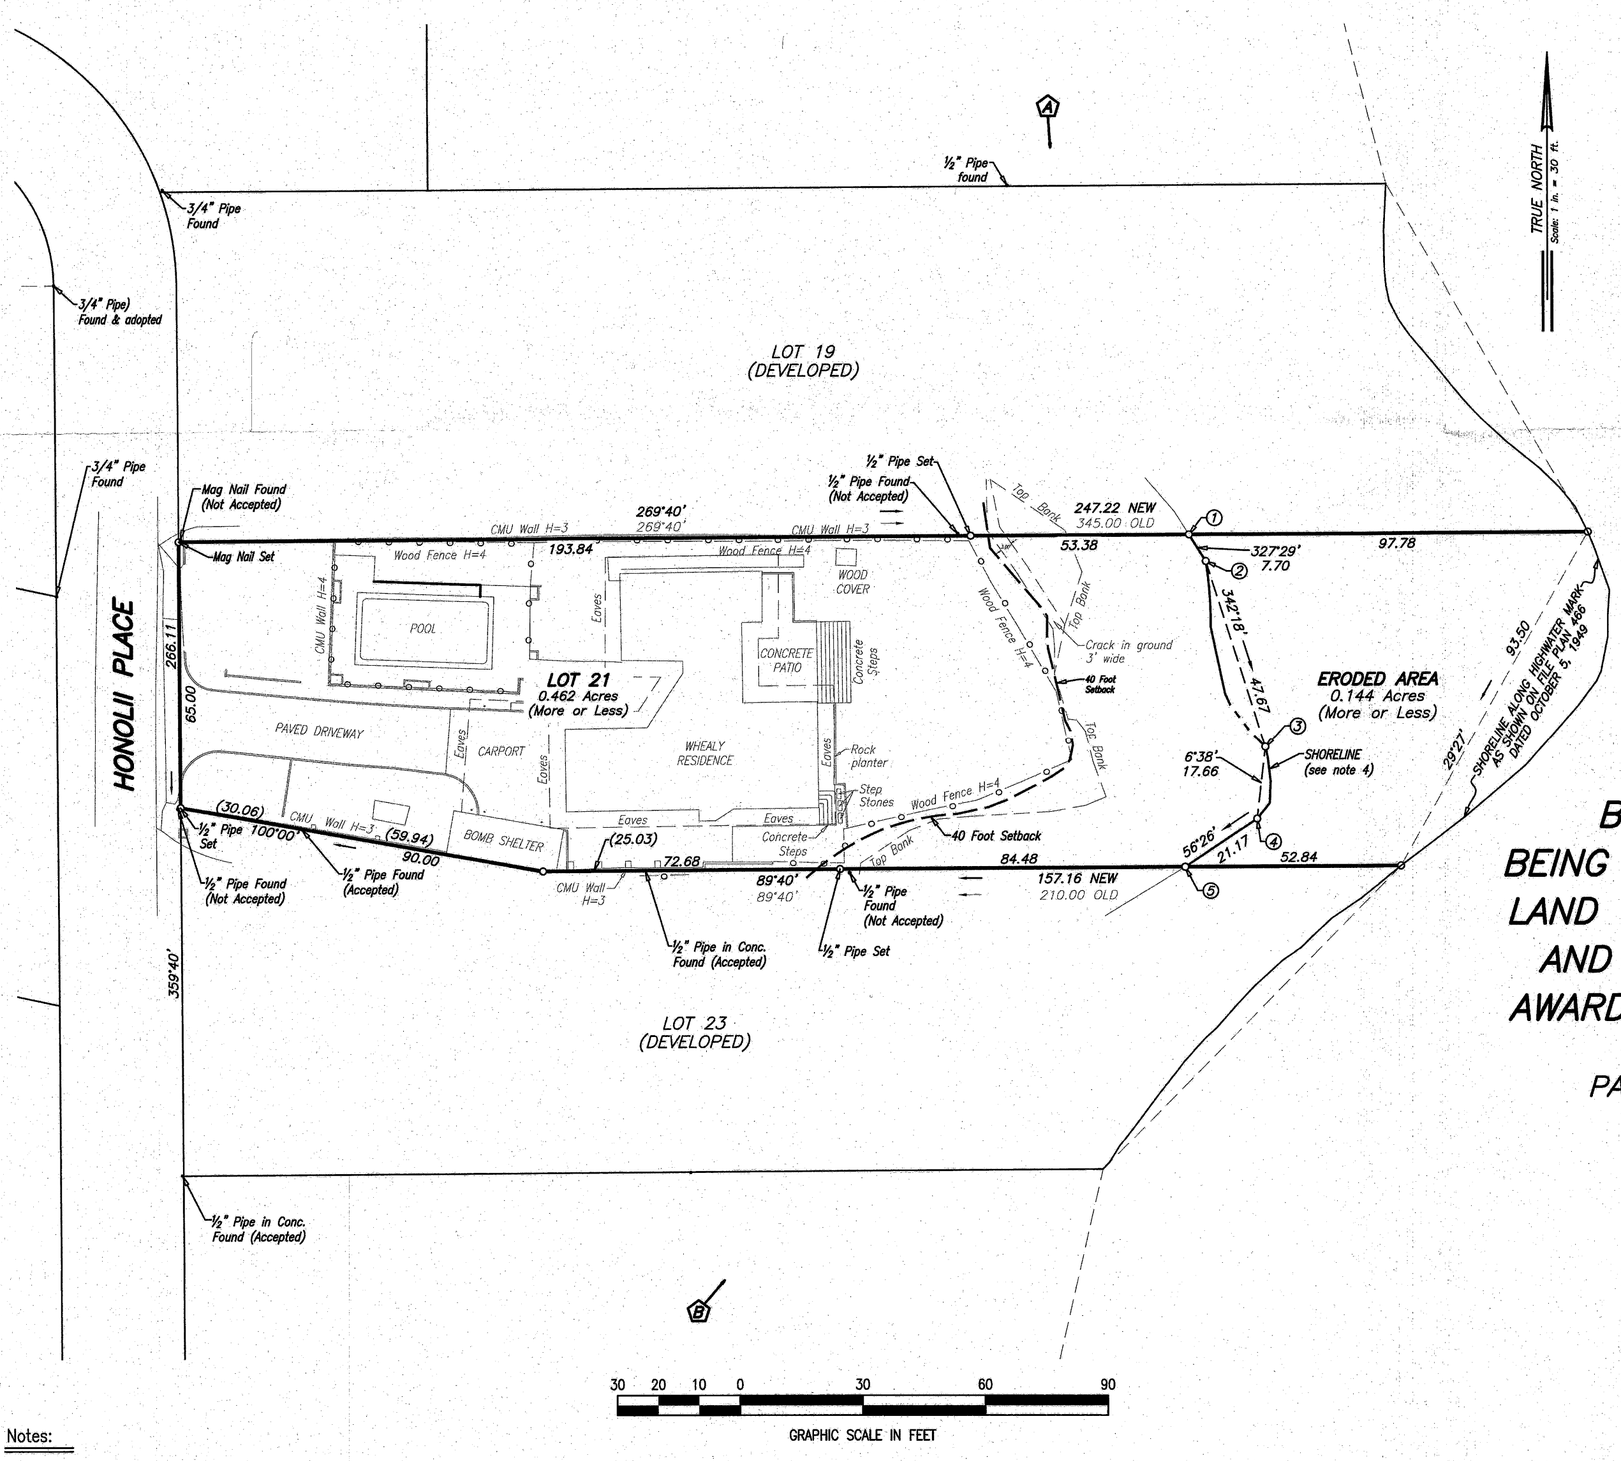

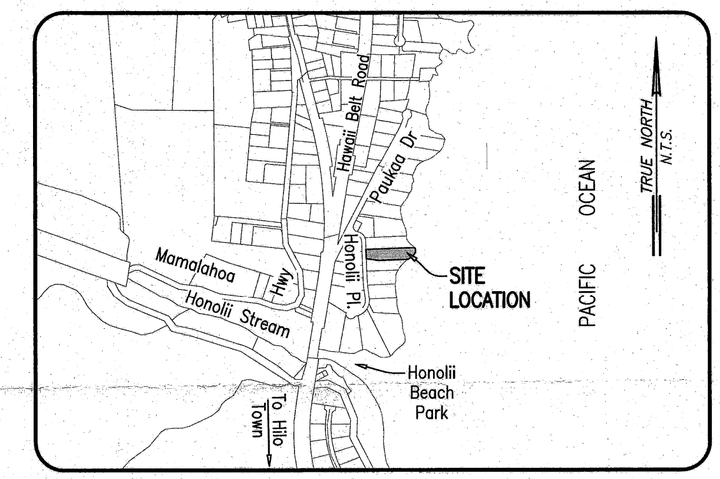

Vicinity Map
Not to Scale

SHORELINE SURVEY

LOT 21, HONOLII PALI TRACT BEING A PORTION OF FILE PLAN 466, BEING ALSO PORTIONS OF ROYAL PATENT 4659, LAND COMMISSION AWARD 4595 TO MAKUAHINE AND LAND PATENT 8335, LAND COMMISSION AWARD 7715, APANA 16 TO LOTA KAMEHAMEHA

PAUKAA, SOUTH HILO, ISLAND OF HAWAII, HAWAII
TAX MAP KEY: (3RD DIV.) 2-7-015: 006

OWNER: KENT A. WHEALY AND
JUDITH A. KERN

MAILING ADDRESS: P.O. BOX 653
CHARLEVOIX, MI 49720-0653

LOCATION ADDRESS: 47 HONOLII PLACE
HILO, HI 96720

30 20 10 0 30 60 90
GRAPHIC SCALE IN FEET

Notes:

1. Azimuths and Coordinates are referred to Government Survey Triangulation Station "ALALA"
2. Owners of adjoining lands as shown on map are from available records filed at the Real Property Tax Mapping Branch.
3. Map is compiled from records found at the State Survey Office, Real Property Tax Mapping Branch and Bureau of Conveyances. Recorded data has not been verified by an actual survey on the ground.
4. Shoreline angle point. Highest wash of the waves as evidenced by vegetation, debris and water marks.
5. Elevations are assumed.
6. Date of Survey: April 15, 2015.

Legend

(1) Shoreline angle point. Highest washe of the waves as evidenced by the vegetation, debris and or the water marks.

(A) Photograph name and the direction photographer was looking.

AECOM
100 Pauahi Street,
Suite 206
Hilo, Hawaii
Date: May 12, 2015

GEORGE S. YOSHIMURA
LICENSED PROFESSIONAL LAND SURVEYOR
No. 2927
HAWAII, U.S.A.

This work was prepared by me or under my direct supervision.

Licensed Professional Land Surveyor
Certificate No. 2927/Expires 4/30/16

PATH/FILENAME: F:\Survey\Big - Island Active\60343477 KW-WM LOT 21 FP 466 HONOLII TRACT\dwg\LOT 21 FP 466 Shorelinesurvey.dwg LAST UPDATE: May 12, 2015 @ 12:24:51 pm PLOT DATE: May 12, 2015 @ 12:25:06 pm
15" x 21" = 2.2 Sq. Ft.

Job Number: 60343477
Field Book: 605

AECOM
Engineers & Surveyors

100 Pauahi Street, Suite 206
Hilo, Hawaii 96720