SHORELINE CERTIFICATION MAP SHOWING

Lot 6 & Lot 7

Lot 6-A (in Process of Consolidation)

of "49 BLACK SAND BEACH" FILE PLAN 2246

Being a Portion of Royal Patent No. 7522, L.C. Award No. 4452, Apana 3 to H. Kalama & Royal Patent 7523, L.C. Award No. 4452, Apana 4 to H. Kalama, at Kalahuipuaa and Anaehoomalu, South Kohala, County of Hawaii Island of Hawaii and State of Hawaii

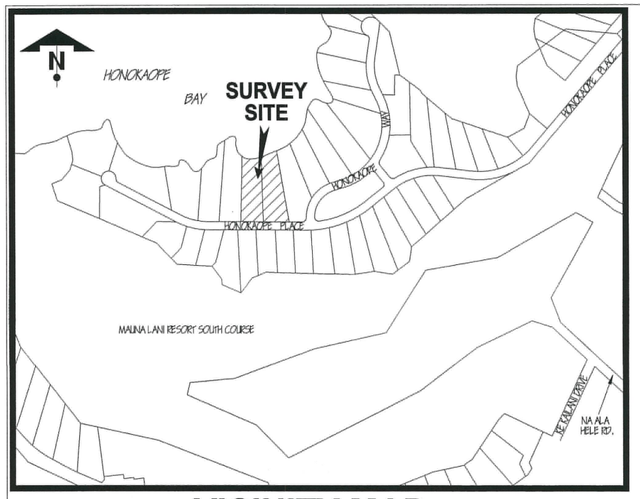

VICINITY MAP
(NOT TO SCALE)

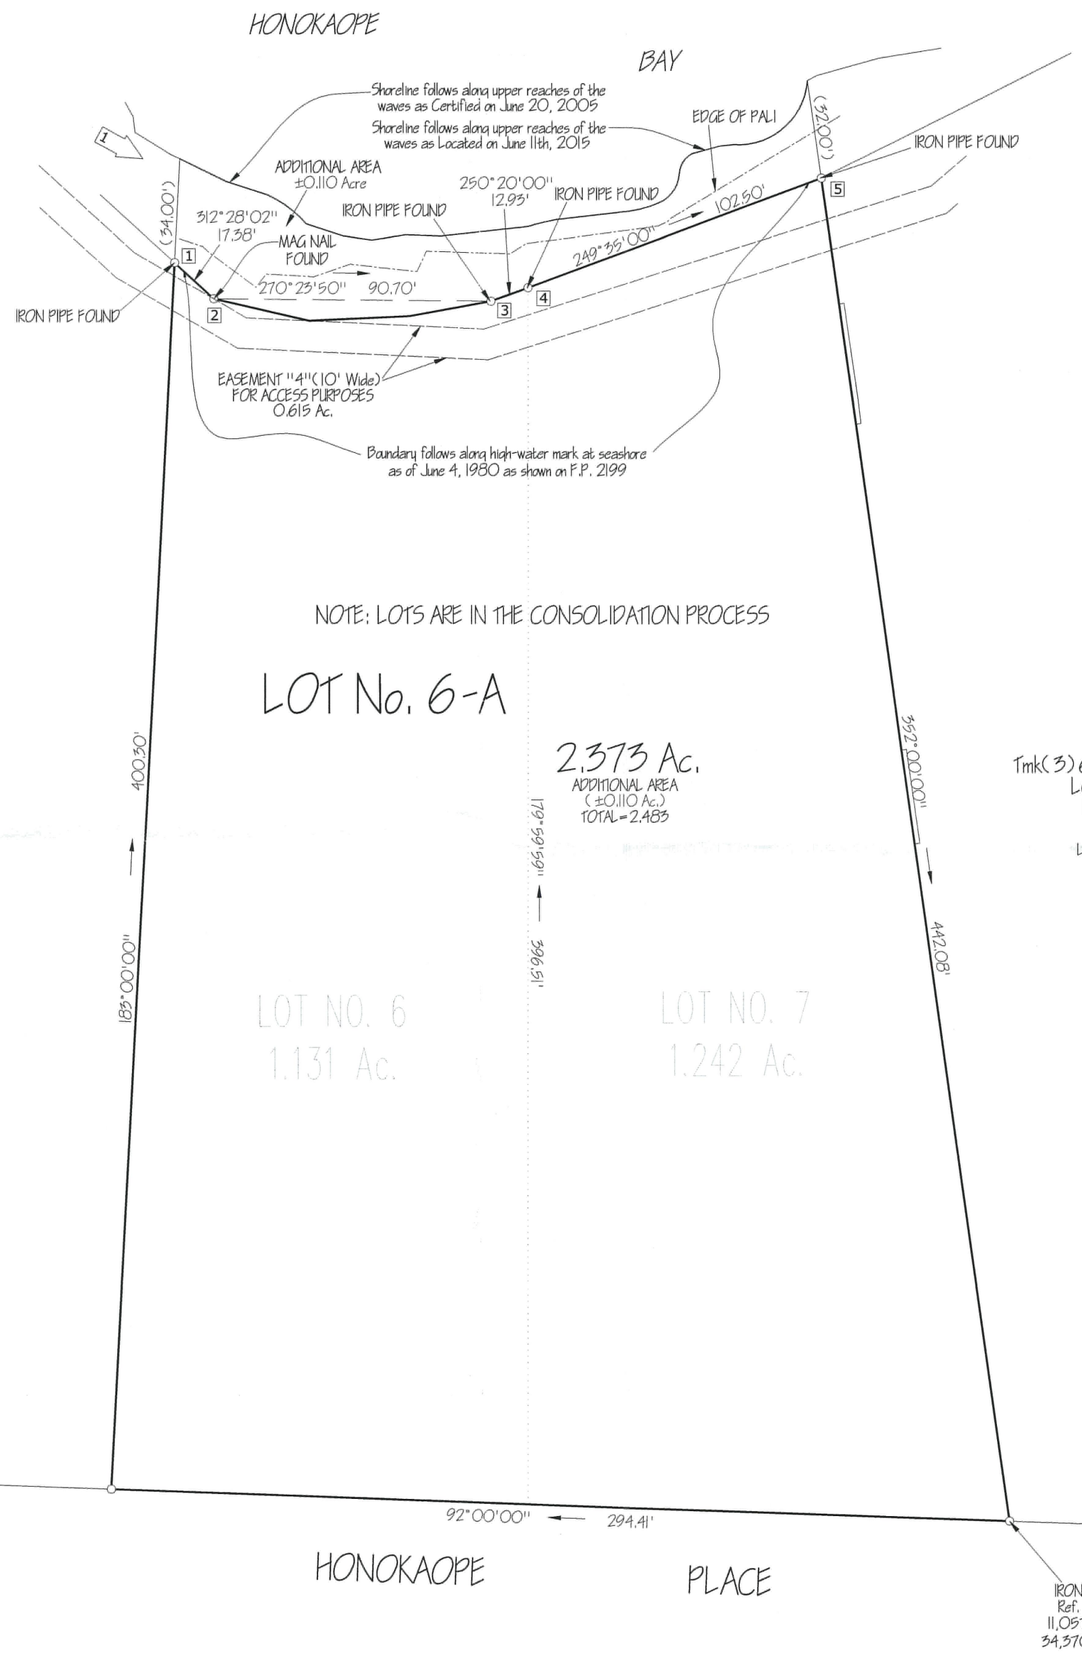

TRUE NORTH

SCALE ONE INCH EQUALS 40.00 FEET

40 0 40

Graphical Scale is in Feet

PREPARED BY:
Pattison Land Surveying
68-1125 North Kaniku Drive
Unit 906 Kamuela, Hawaii
96743

Prepared for : Black Sand Beach Property Trust
4742 42nd Ave. SW, #156
Seattle, Washington 98116

NOTES:

1. ◁1 Denotes photograph number and direction of view.
2. 1 Denotes number in photograph.
3. Azimuths and distances are based on record information.
4. Name(s) of owner(s) of adjoining parcels were taken from county tax records

I, Thomas G. Pattison, do hereby certify that the survey map shown and platted hereon was prepared by me and/or under my direct supervision.

THOMAS G. PATTISON
LICENSED PROFESSIONAL LAND SURVEYOR
No. 10743
HAWAII U.S.A.

THOMAS G. PATTISON
Hawaii License No. 10743
June 16th, 2015--Job 15267

Affecting Tax Map Key: 6-8-033:006 & 007 (3rd Div.)

15" X 21" = 2.19 SQ. FT.