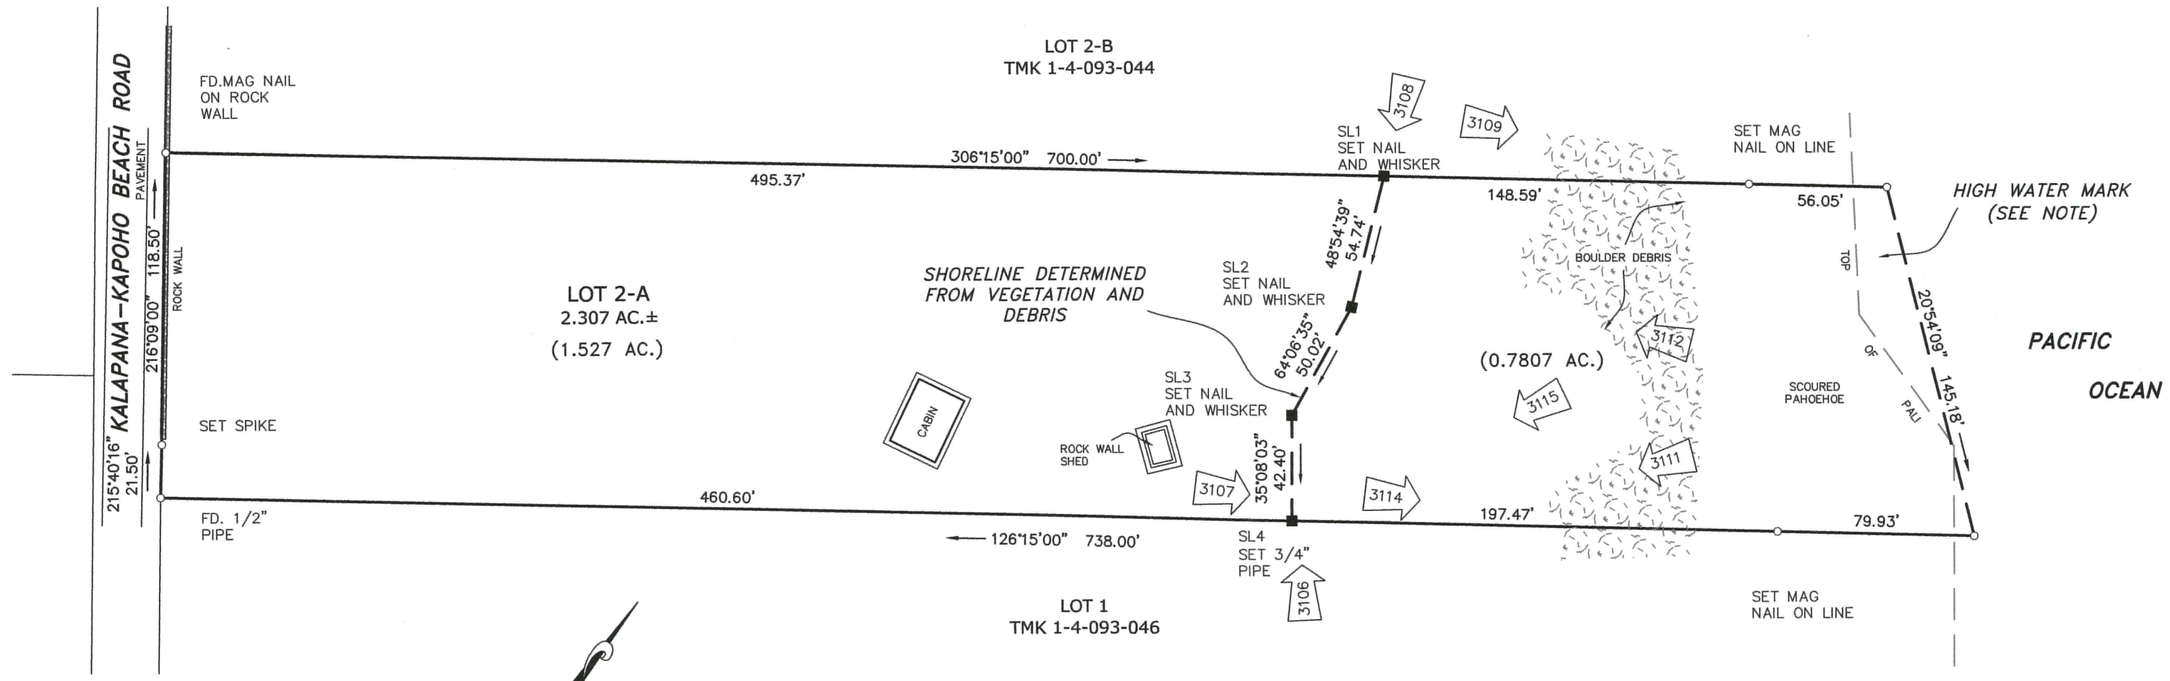

Owner:
Rulin Xiu
PO Box 1270
Pahoa, HI. 96778

Notes:
Field survey conducted January 14, 2015.

Boundary courses are compiled from record sources:
Subdivision of Portion of Grant 1016, approved by HCP&TC Oct. 21, 1964 as SUB# 2198.
Subdivision of Portions of Grant 1015 and other lands, approved by HCPD Oct. 25, 2012 as SUB-07-000691.

Highwater Mark shown hereon taken from SUB# 2198

LEGEND

- ○ PROPERTY MOMNUMENT AS DESCRIBED.
- ROCK WALL
- AC PAVEMENT

2 — Indicates photo image location and orientation. See photo sheet for images.

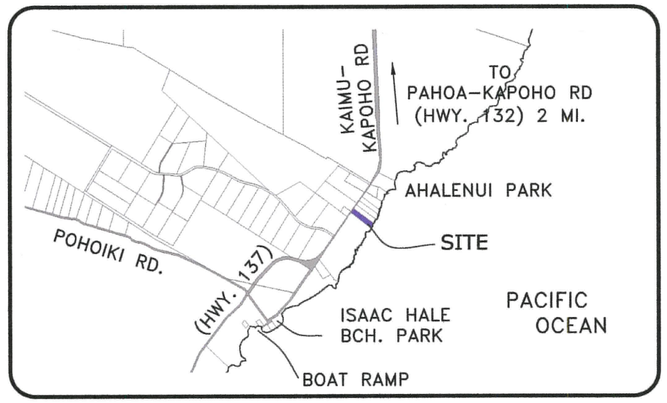

Vicinity Map
(No Scale)

This work was prepared by me or under my direct supervision.

Daniel L. Berg
PLS 11245

DANIEL L. BERG
LICENSED PROFESSIONAL LAND SURVEYOR
Exp. 4/30/2016
No. 11245
HAWAII, U.S.A.

Certifed Shoreline Survey

Parcel 2-A, Being a Portion of Grant 1016 to Peleula, Situated at Ahalanui, Puna, Island and County of Hawaii.

TMK(3) 1-4-093:045

0' 50' 100'
SCALE IN FEET

dlb & Associates
LAND SURVEYING • MAPPING • CONSULTING
P.O.Box 49-2281 Keaau, HI. 96749
Ph.966-4206 Fx.82-6830
www.dlbandassoc.com

Date: February 15, 2016
Drawing: J2015-253SL.dwg
Project: J2015-253

21X15L