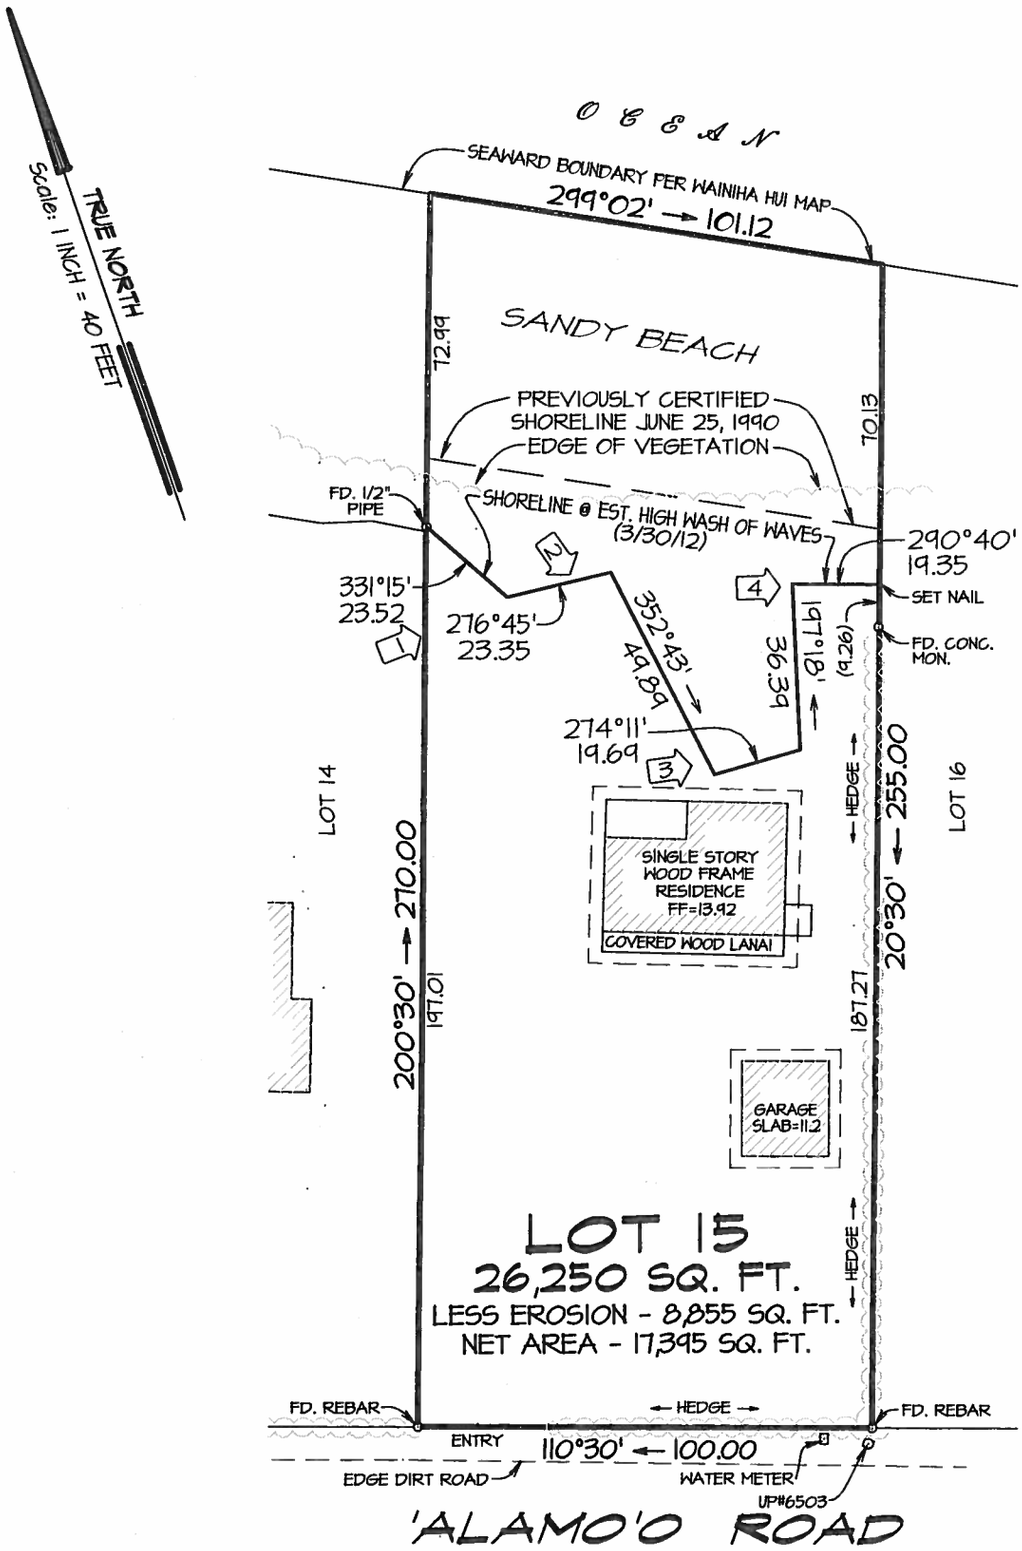

SHORELINE CERTIFICATION MAP OF LOT 15 WAINIHA HUI LAND

BEING A PORTION OF
R.P. 7194, L.C. AW. 11,216:5
TO M. KEKAUONOHI
AT WAINIHA, HALELEA, KAUA'I, HAWAI'I

40 0 40
Graphic Scale in Feet

PREPARED FOR:
ROBERT RUCKER
15236 BOULDER POINTE RD.
EDEN PRAIRIE, MN 55347

NOTE:
1. FEATURES SHOWN HEREON REFLECT CONDITIONS EXISTING ON DEC. 9. 2011
2. PROPERTY IS LOCATED WITHIN TSUNAMI FLOOD ZONE WITH A BASE FLOOD ELEVATION OF 26. (VE 26) PER FIRM PANEL 1500020035E.

MARCH 30, 2012

BRIAN M HENNESSY
LICENSED PROFESSIONAL LAND SURVEYOR
No. 14,484
HAWAII, USA

THIS MAP WAS PREPARED BY ME OR UNDER MY SUPERVISION

B Hennessy

BRIAN M. HENNESSY
Licensed Professional Land Surveyor
Certificate No. 14,484 EXP. 4/30/12

Honua Engineering, Inc.
P.O. Box 851 Hanalei, HI 96714 (808) 826-7256

TMK 5-8-08:31 (4th DIV.)

Project #5014