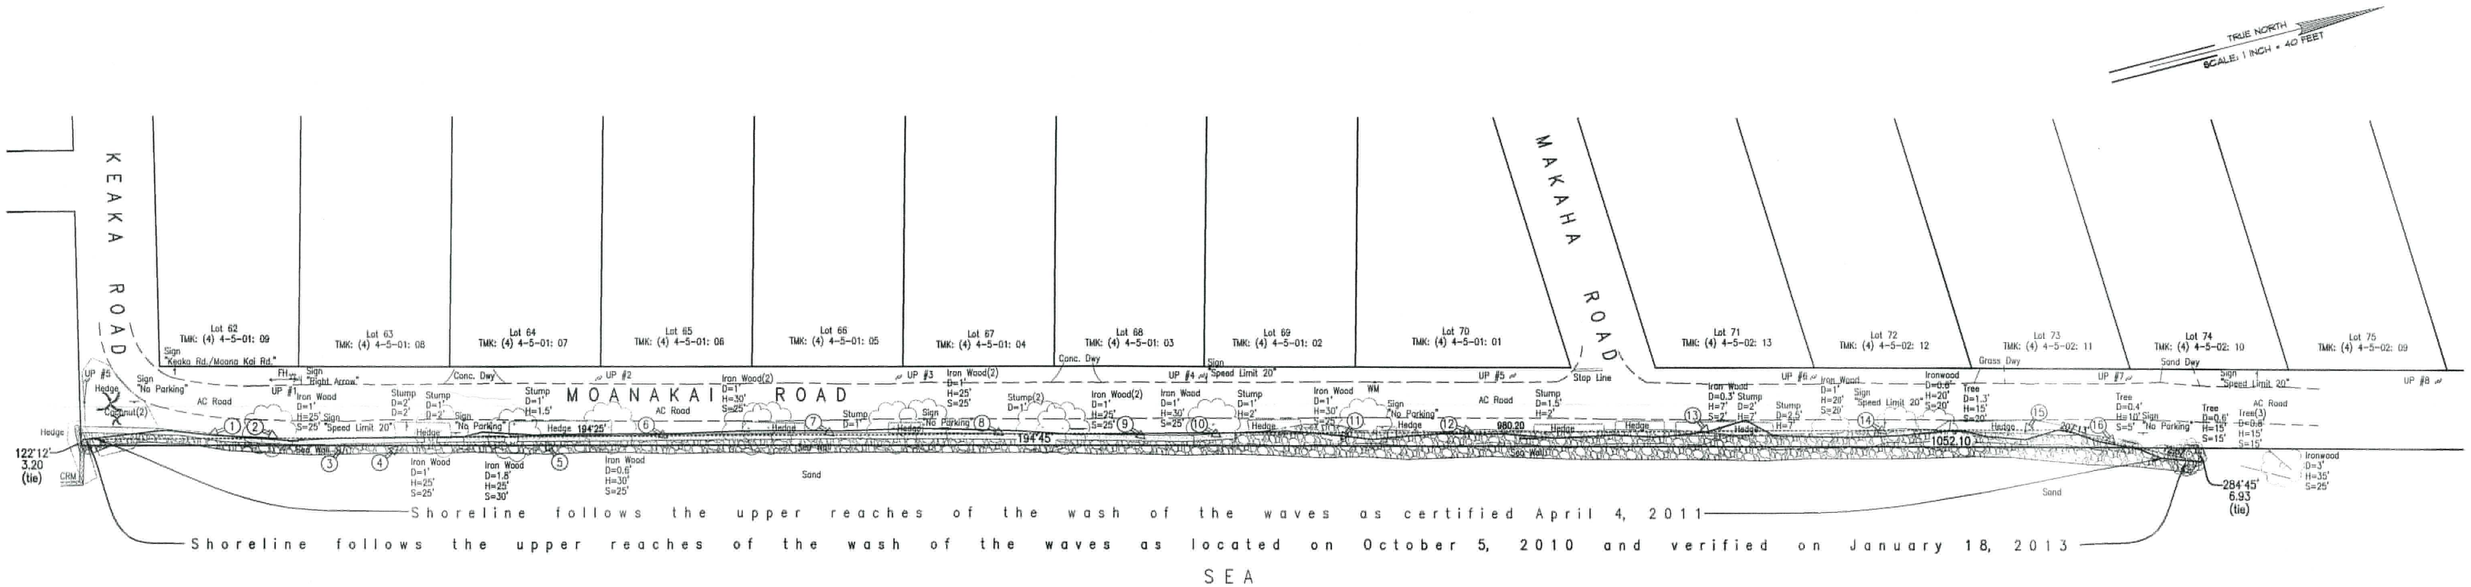

Owner:
County of Kauai
444 Rice Street
Mo'ikena Building, Suite 275
Lihue, Kauai, Hawaii 96766

(#)=▷ Photo Number and Direction

Shoreline Survey
Portion of Moanakai Road
At Kapaa, Kawaihau, Kauai, Hawaii
Tax Map Key: (4) 4-5-01

GRAPHIC SCALE
40 0 20 40 80
1 INCH = 40 FEET

RYAN M. SUZUKI
LICENSED PROFESSIONAL LAND SURVEYOR
No. 10059
HAWAII, U.S.A.

This work was prepared by me or under my direct supervision

4/30/14
Ryan M. Suzuki *Expiration Date*
Licensed Professional Land Surveyor
Certificate Number 10059

R. M. TOWILL CORPORATION
SINCE 1956

21" x 32" = 4.67 Sq. Ft.