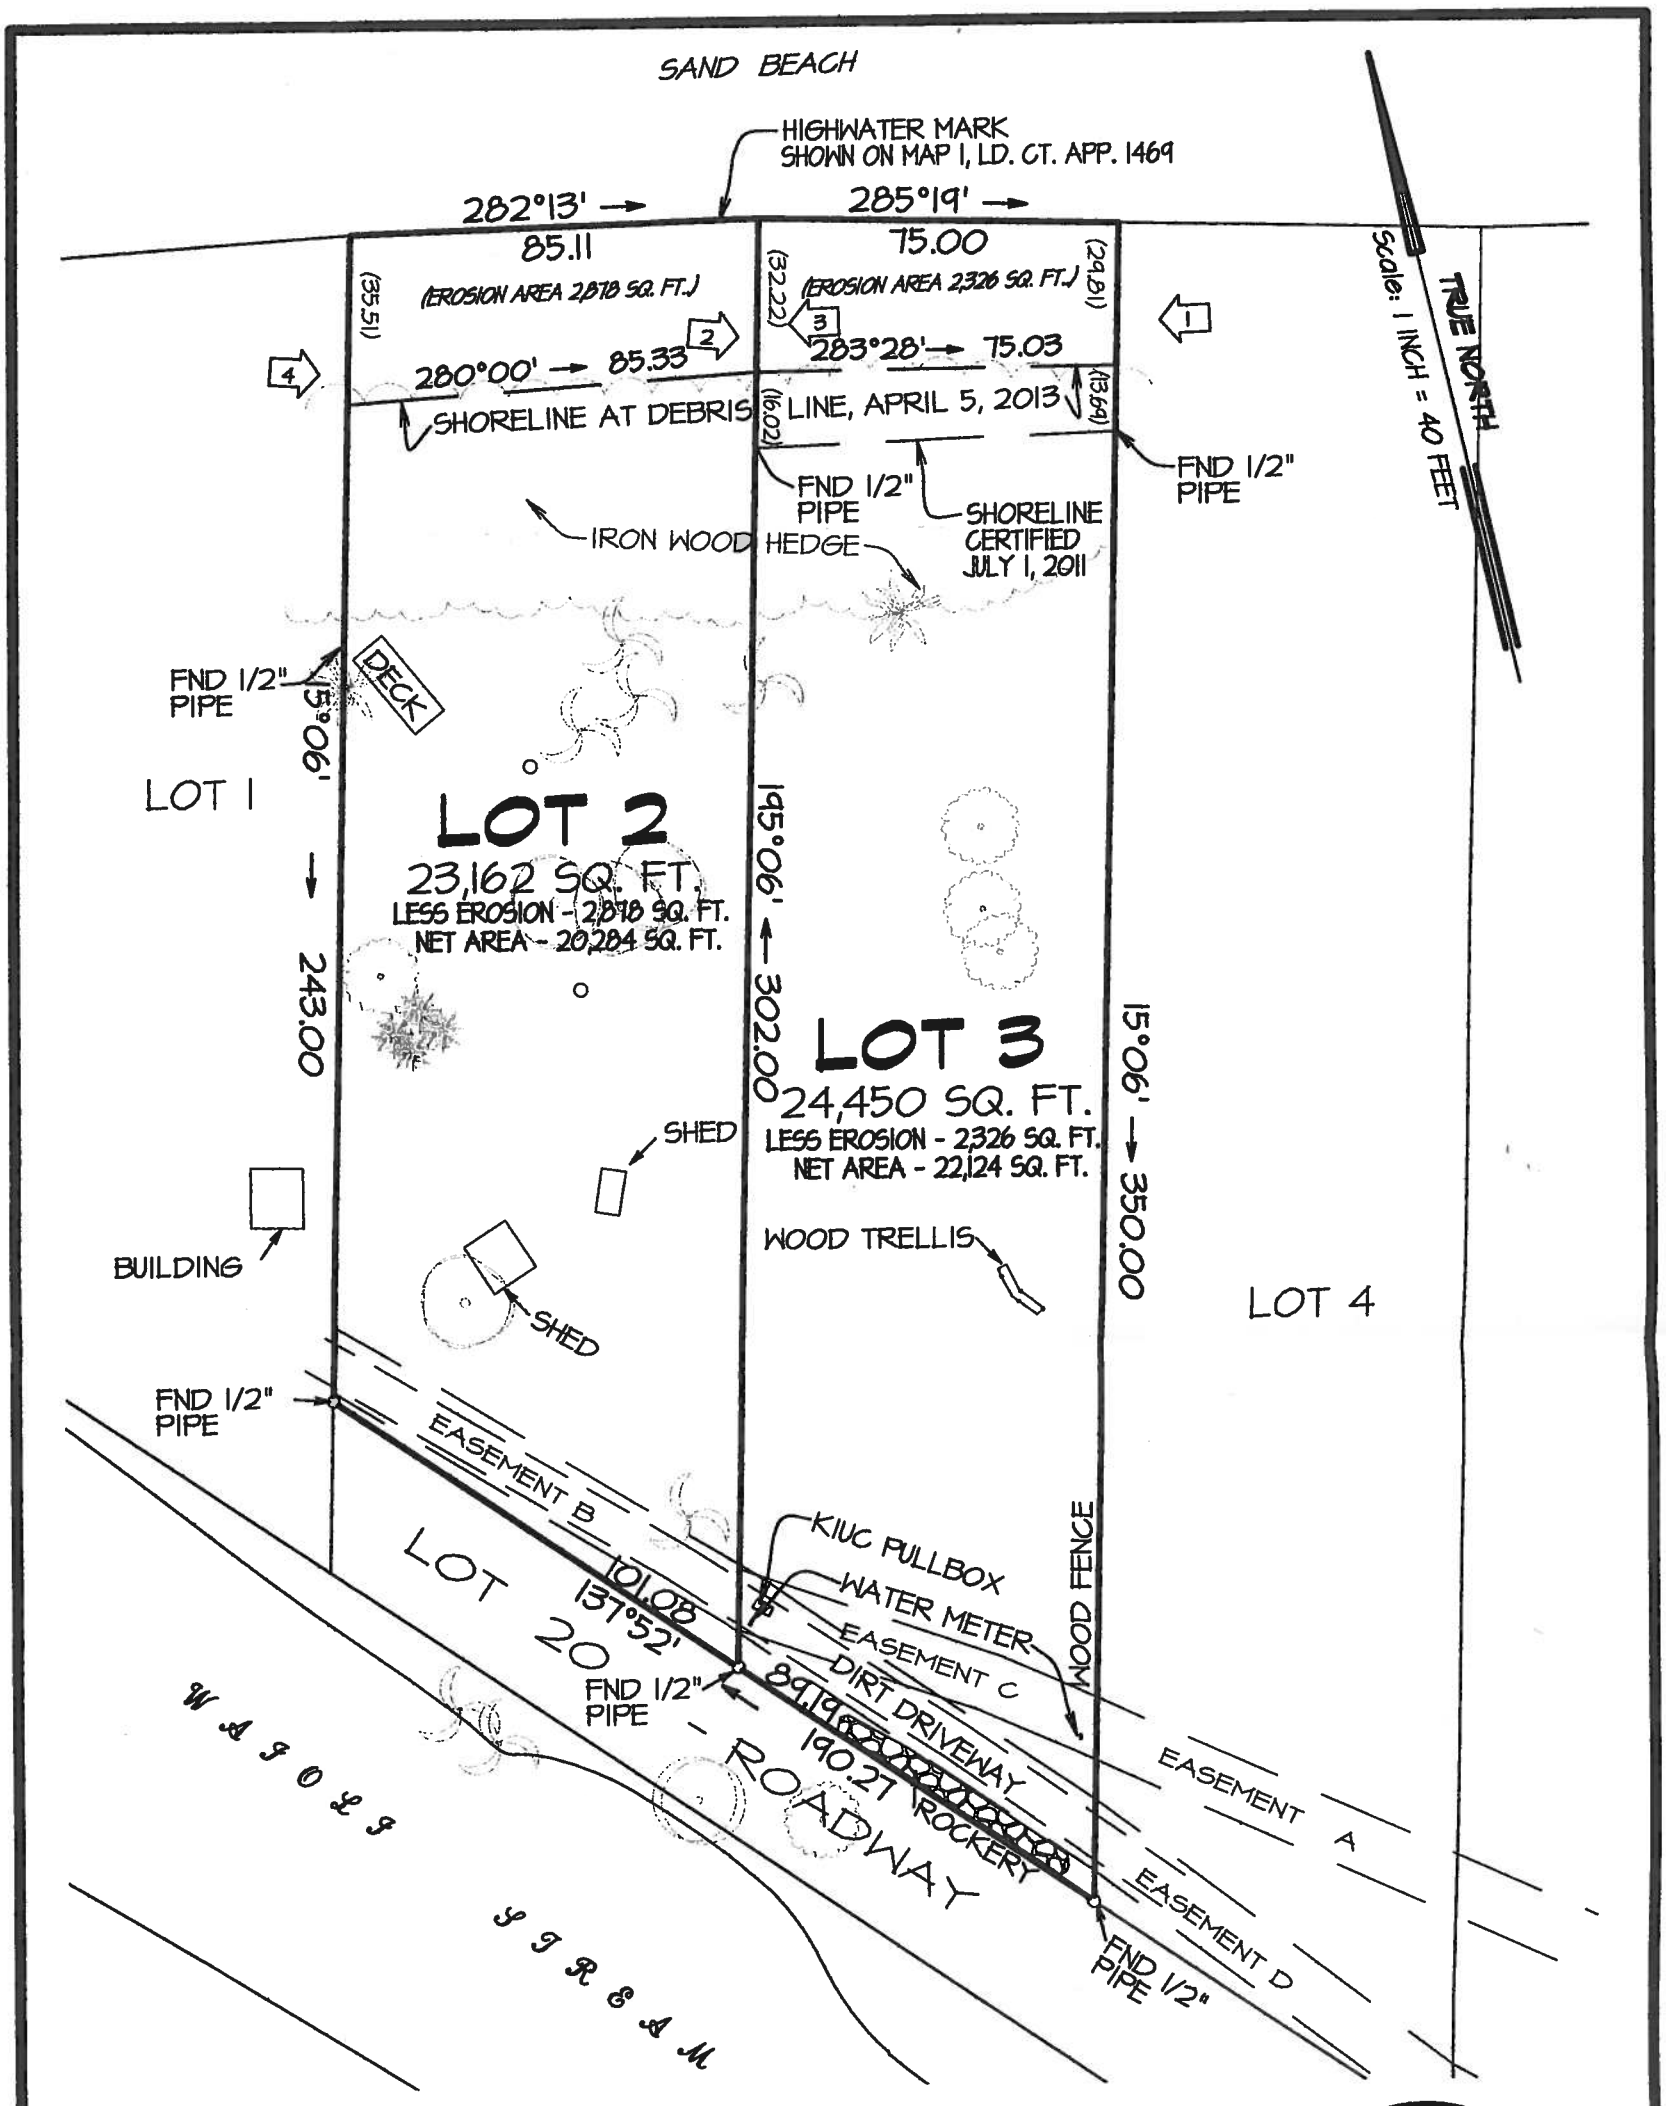

SHORELINE CERTIFICATION MAP
LOT 2 & 3
LAND COURT APPLICATION NO. 1469
WAIPA BEACH LOTS
AT
WAIPA, HALELEA, KAUAI, HAWAII

0 40 80

Graphic Scale In Feet

BRIAN M. HENNESSY
LICENSED PROFESSIONAL LAND SURVEYOR
No. 14,484
HAWAII, U.S.A.

PREPARED FOR:
KauaiNS, LLC
PMB#440
5841 E. Charleston, Suite 230
Las Vegas, NV 89142

APRIL 16, 2013

NOTE:

1. ⇦ 1 DENOTES NUMBER AND DIRECTION OF PHOTOS.
2. FEATURES SHOWN HEREON REPRESENT CONDITIONS EXISTING ON APRIL 5, 2013

THIS MAP WAS PREPARED BY ME OR UNDER MY SUPERVISION

B. Hennessy

BRIAN M. HENNESSY
Licensed Professional Land Surveyor
Certificate No. 14,484 EXP. 4/30/14

Honua Engineering, Inc.
P.O. Box 851 Hanalei, HI 96714 (808) 826-7256

Tax Map Key: (4) 5-5-05: 9 & 10

Project No. 5124-2