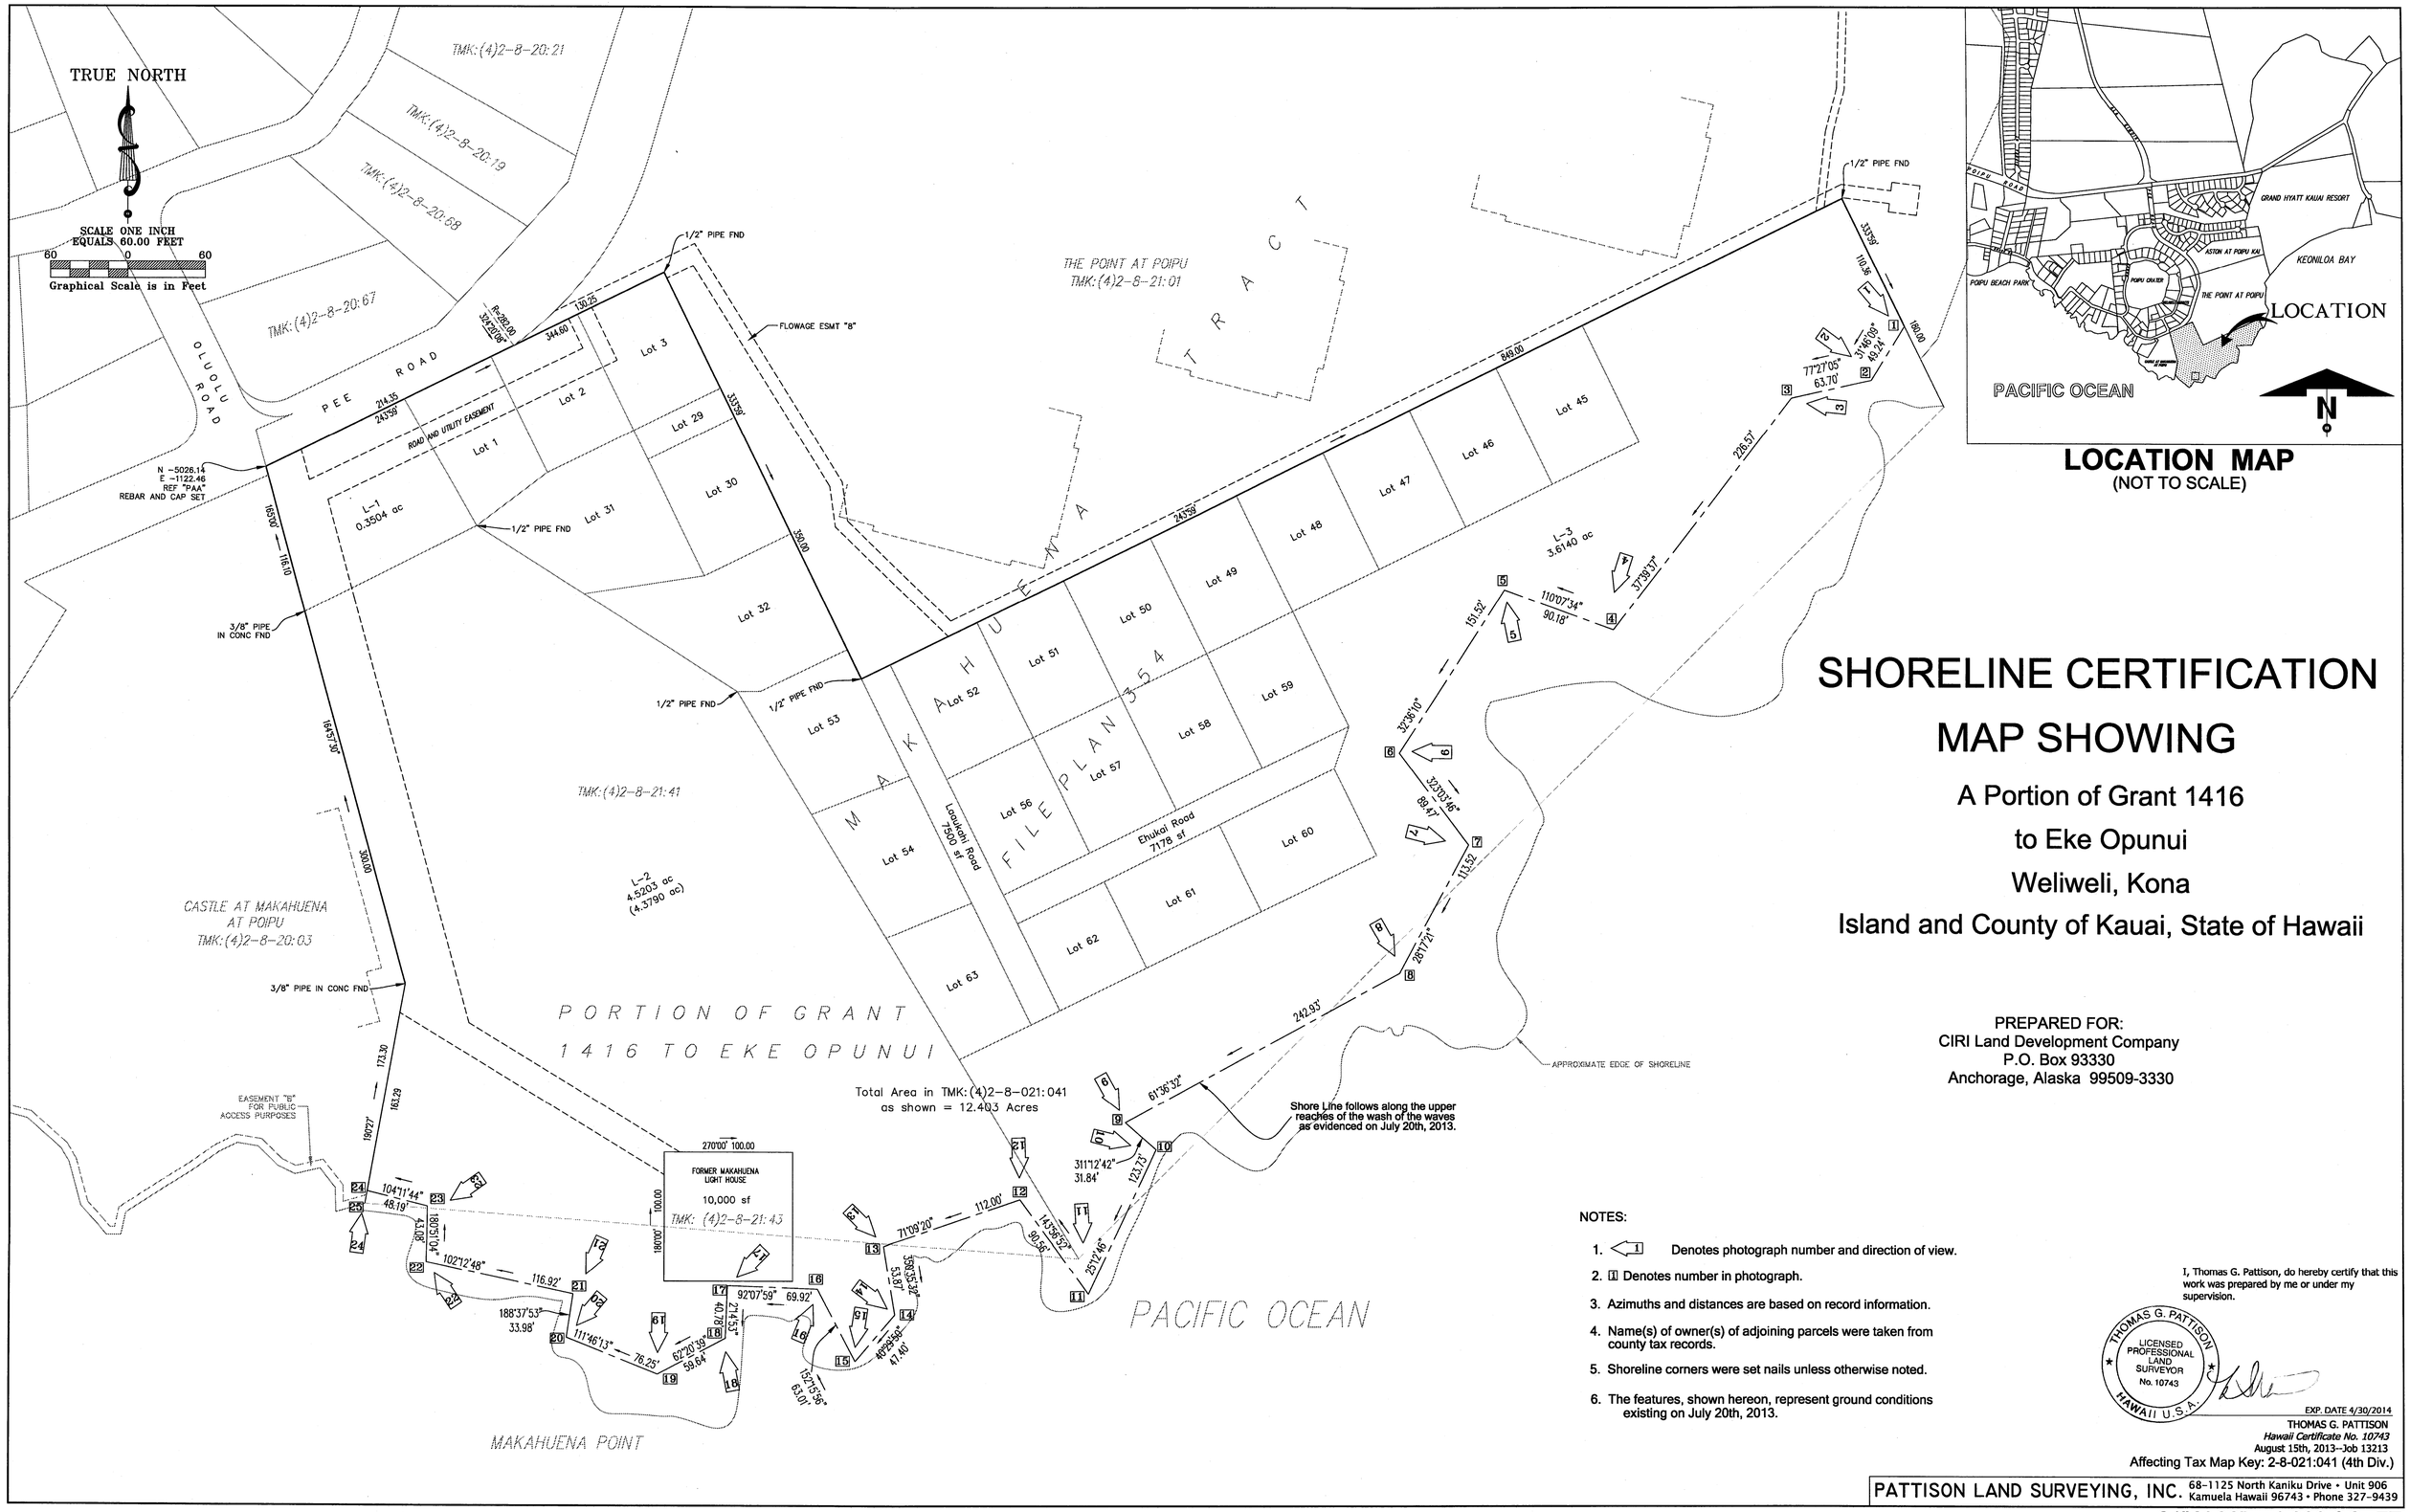

LOCATION MAP
(NOT TO SCALE)

SHORELINE CERTIFICATION MAP SHOWING

A Portion of Grant 1416 to Eke Opunui

Weliweli, Kona

Island and County of Kauai, State of Hawaii

PREPARED FOR:
CIRI Land Development Company
P.O. Box 93330
Anchorage, Alaska 99509-3330

NOTES:

1. Denotes photograph number and direction of view.
2. Denotes number in photograph.
3. Azimuths and distances are based on record information.
4. Name(s) of owner(s) of adjoining parcels were taken from county tax records.
5. Shoreline corners were set nails unless otherwise noted.
6. The features, shown hereon, represent ground conditions existing on July 20th, 2013.

I, Thomas G. Pattison, do hereby certify that this work was prepared by me or under my supervision.

THOMAS G. PATTISON
LICENSED PROFESSIONAL LAND SURVEYOR
No. 10743
HAWAII U.S.A.

EXP. DATE 4/30/2014
THOMAS G. PATTISON
Hawaii Certificate No. 10743
August 15th, 2013–Job 13213
Affecting Tax Map Key: 2-8-021:041 (4th Div.)

PATTISON LAND SURVEYING, INC. 68-1125 North Kaniku Drive • Unit 906 Kamuela Hawaii 96743 • Phone 327-9439

21" X 32" = 4.666 SQ. FT.