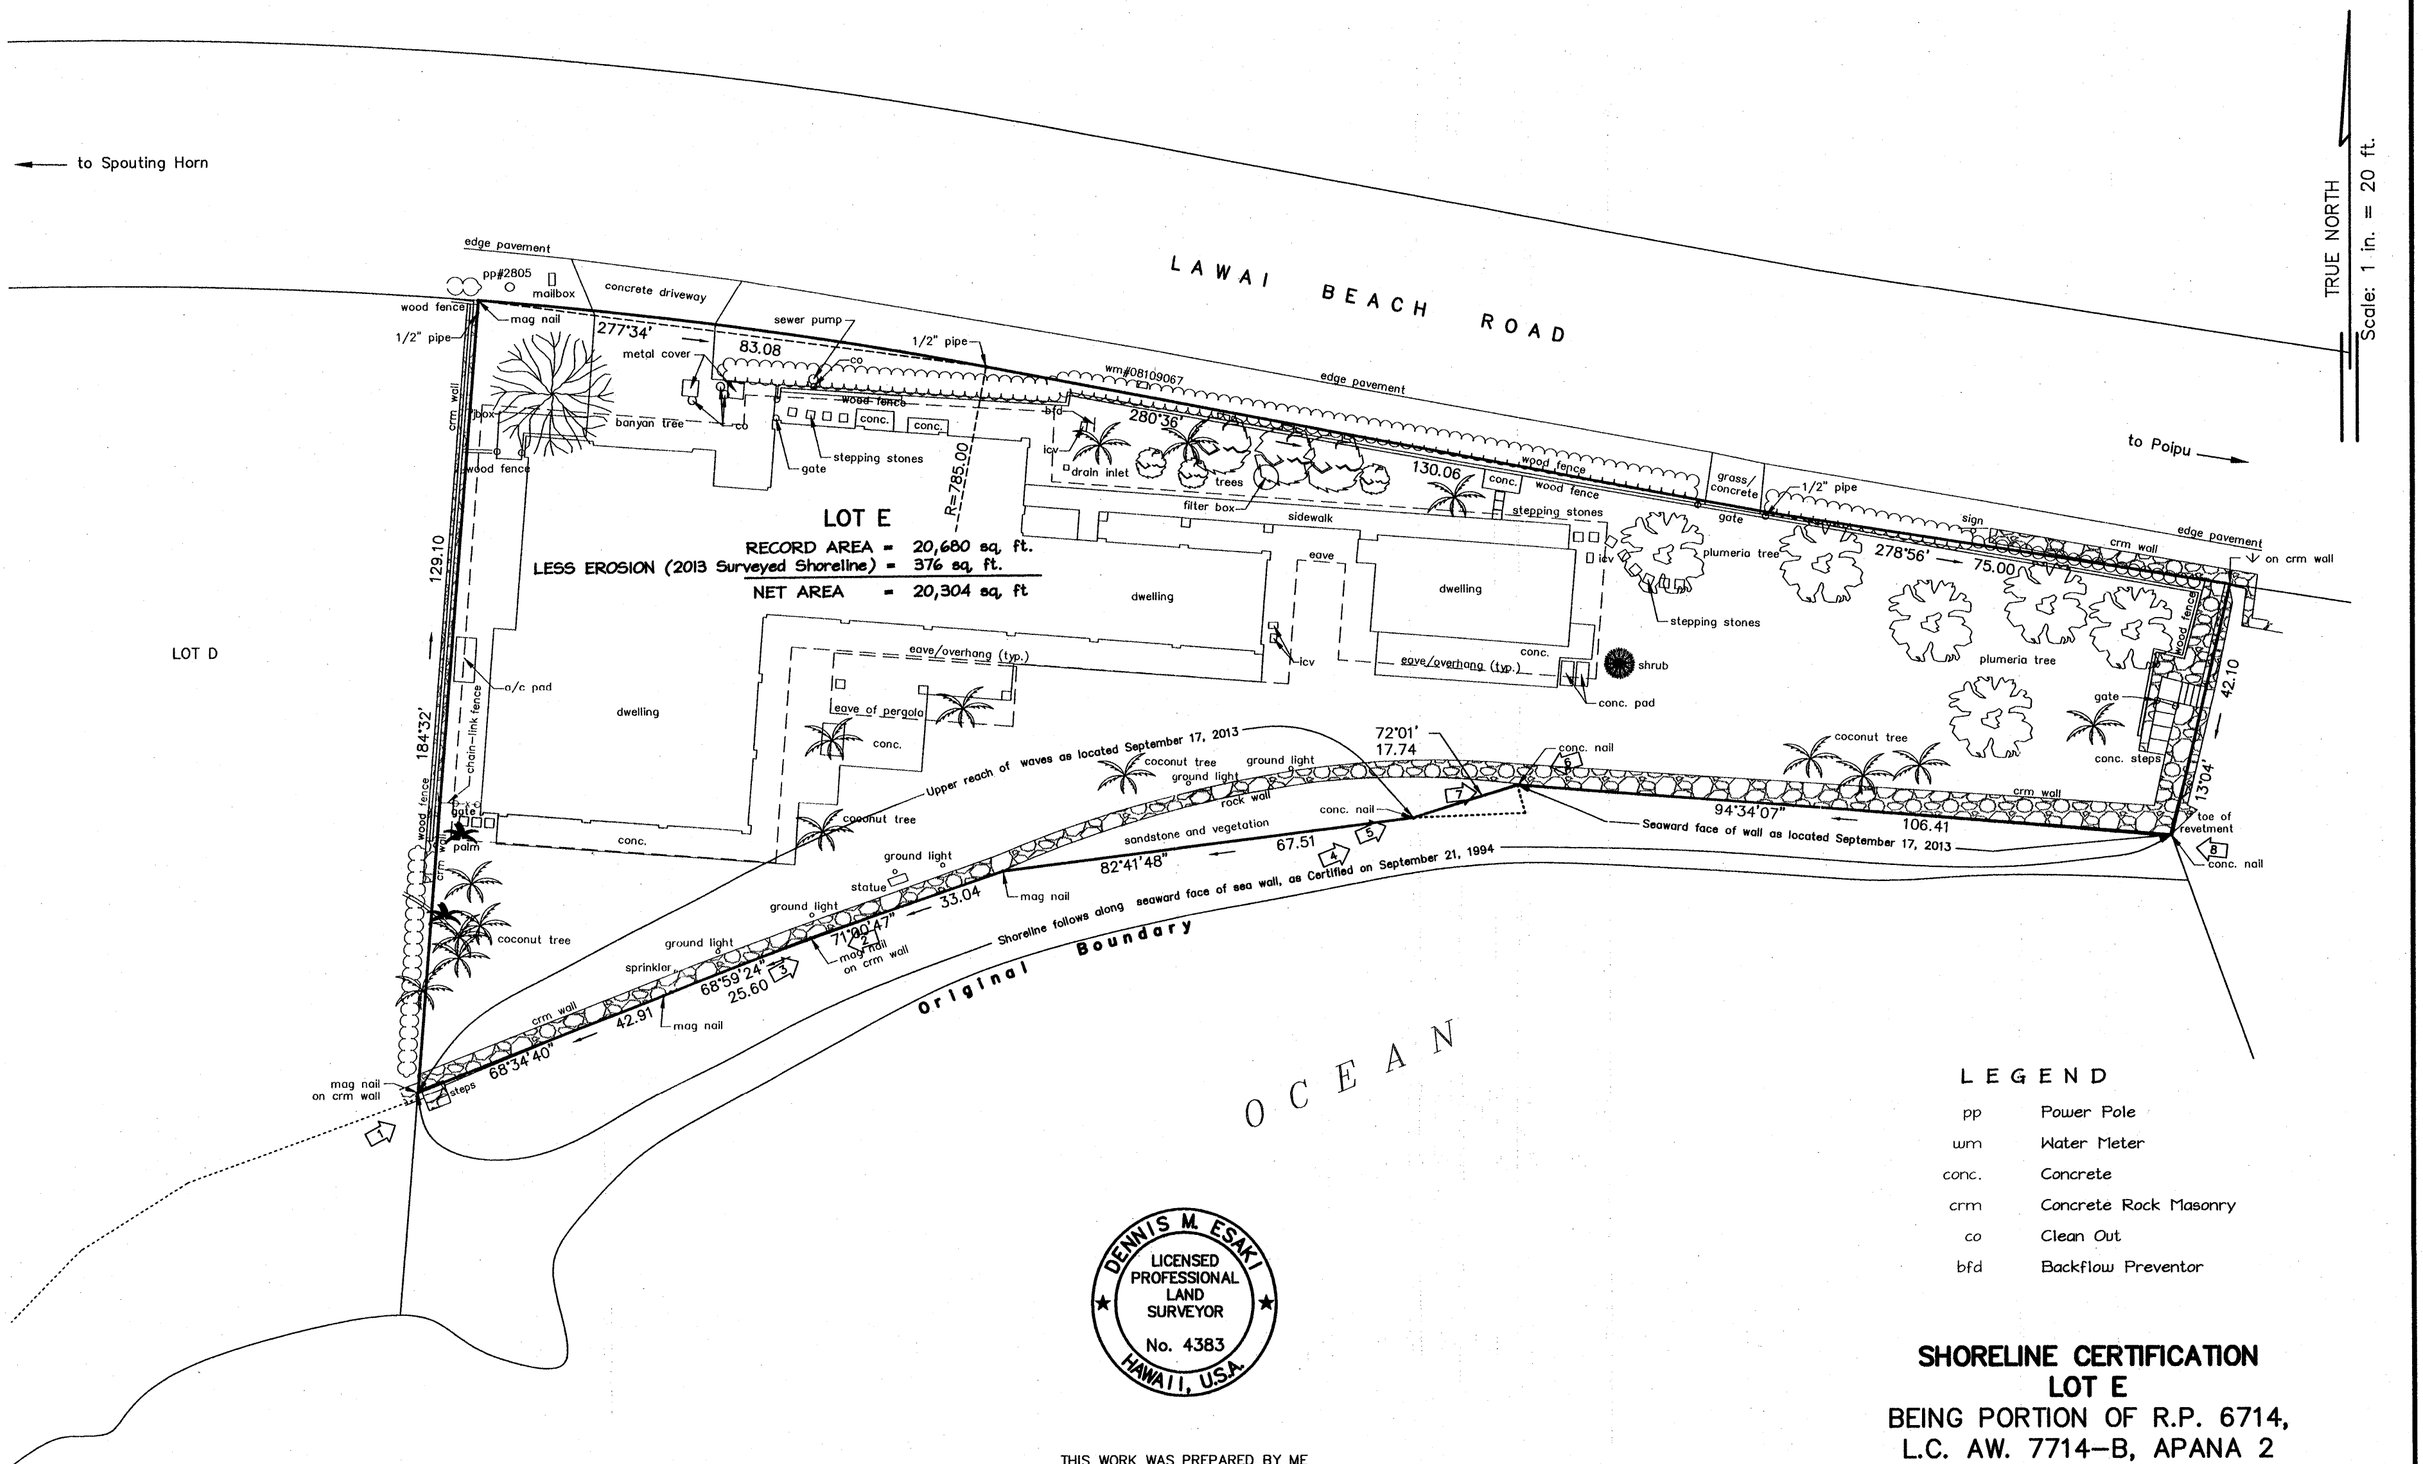

LEGEND

pp	Power Pole
wm	Water Meter
conc.	Concrete
crm	Concrete Rock Masonry
co	Clean Out
bfd	Backflow Preventor

GRAPHIC SCALE

20 0 10 20 40 80

(IN FEET)
1 inch = 20 ft.

DENNIS M. ESAKI
LICENSED PROFESSIONAL LAND SURVEYOR
No. 4383
HAWAII, U.S.A.

THIS WORK WAS PREPARED BY ME
OR UNDER MY SUPERVISION

Signature
ESAKI SURVEYING & MAPPING, INC.
EXPIRES: APRIL 30, 2014

SHORELINE CERTIFICATION
LOT E

BEING PORTION OF R.P. 6714,
L.C. AW. 7714-B, APANA 2
TO MOSE KEKUAIWA NO M. KEKUANAOA
KUKUIULA, KOLOA, KAUAI, HAWAII
TMK: (4) 2-6-12: 01
Owner: David and Annette Jorgensen Trust
Date of Survey: September 17, 2013

Job Number: 13-128 JH
Drawing File: 13-128 shoreline (9-17-13).dwg

ESAKI SURVEYING & MAPPING, INC.
Civil Engineers – Land Surveyors – Planners

1610 Haleukana Street
Lihue, Hawaii 96766