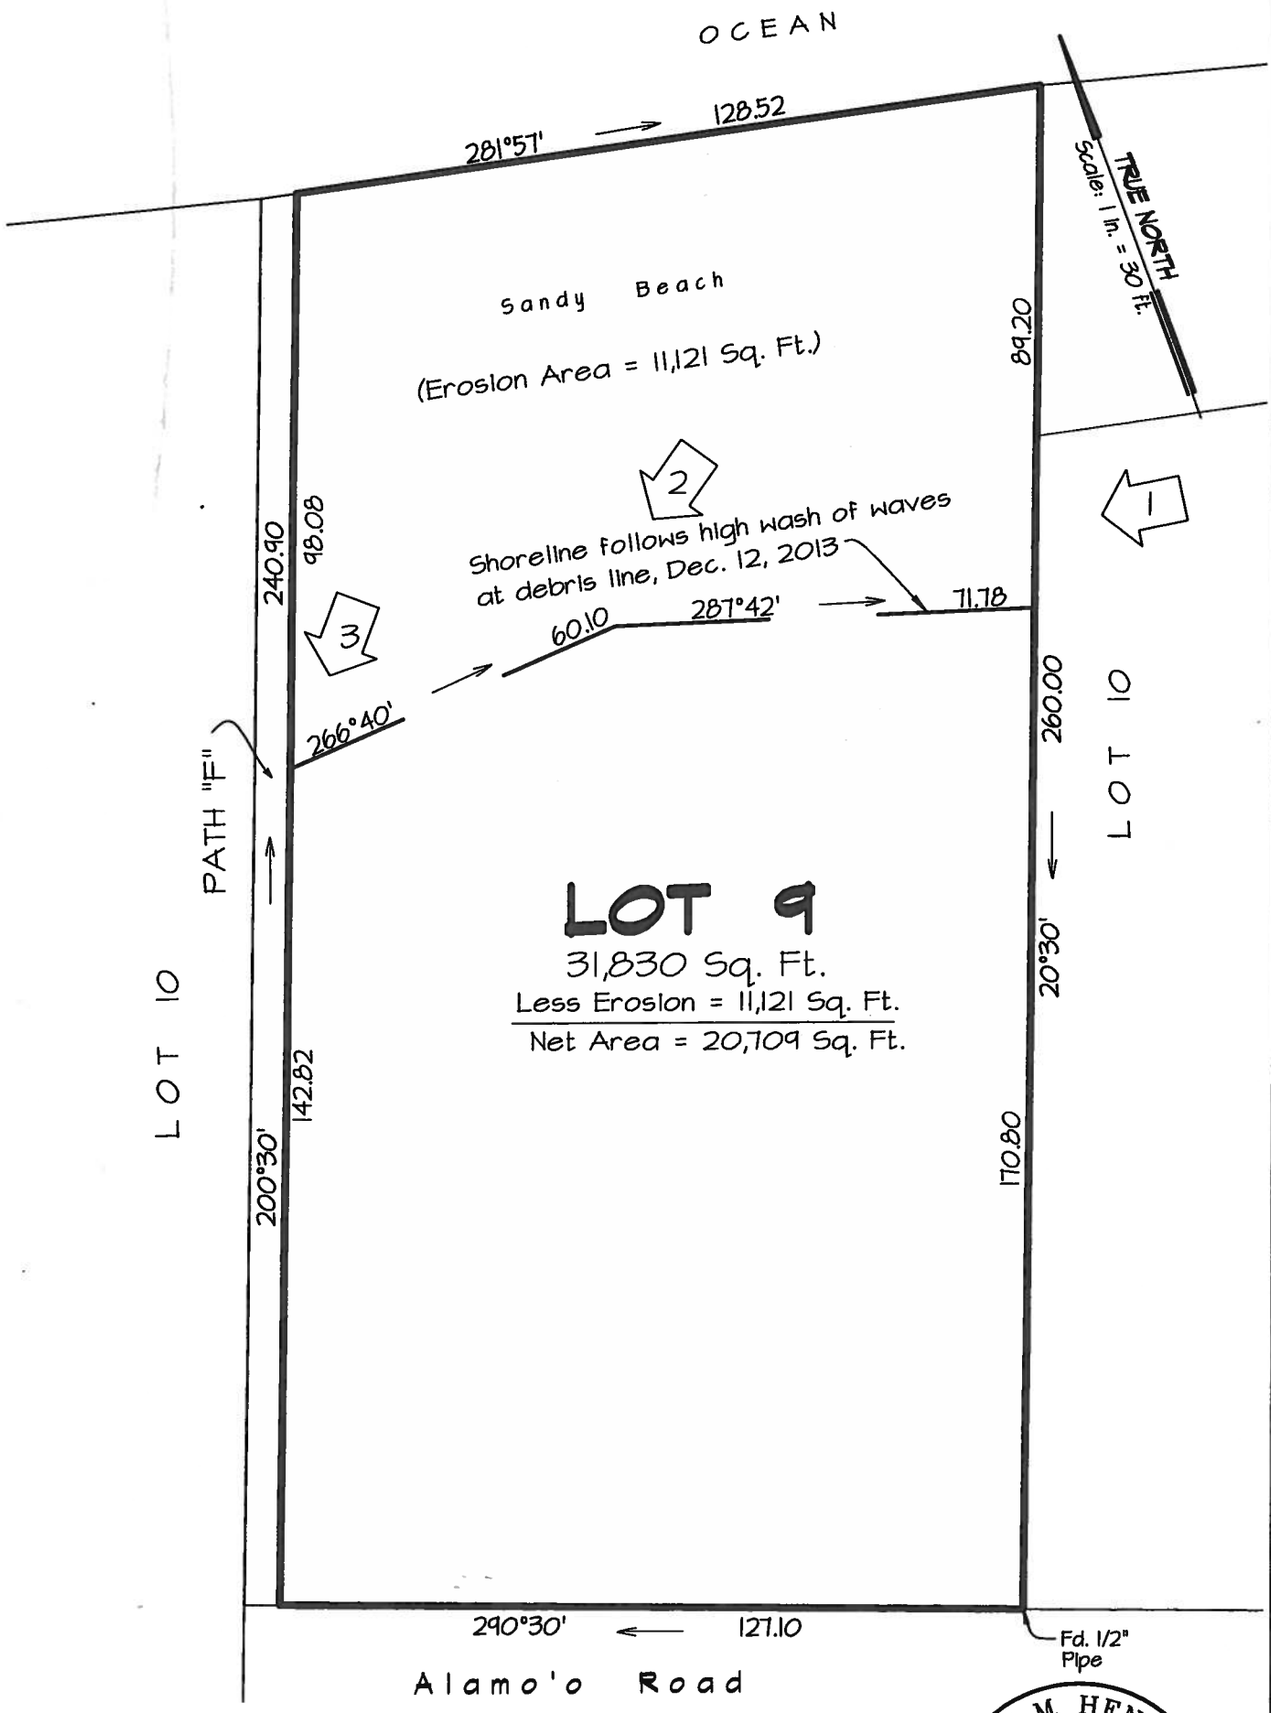

PREPARED FOR:
NAT GOLDHABER
261 STONEWALL ROAD
BERKELEY, CA. 94705

JANUARY 8, 2014

BRIAN M. HENNESSY
LICENSED PROFESSIONAL LAND SURVEYOR
No. 14,484
HAWAII, U.S.A.

SHORELINE CERIFICATION OF
LOT 9

WAINIHA HUI LAND
R. P. 7194
L. C. Aw. 11216 Ap. 5 to M. Kekauonohi
AT WAINIHA, HALELEA, KAUAI, HAWAII

NOTE:
1. FEATURES SHOWN HEREON REPRESENT CONDITIONS EXISTING ON DECEMBER 12, 2013.

THIS MAP WAS PREPARED BY ME OR UNDER MY SUPERVISION

BRIAN M. HENNESSY
Licensed Professional Land Surveyor
Certificate No. 14,484 EXP. 4/30/14

30 0 30
Graphic Scale in Feet

Honua Engineering, Inc.
P.O. Box 851 Hanalei, HI 96714 (808) 826-7256

TMK:(4) 5-8-08:046

PROJECT NO. 5259