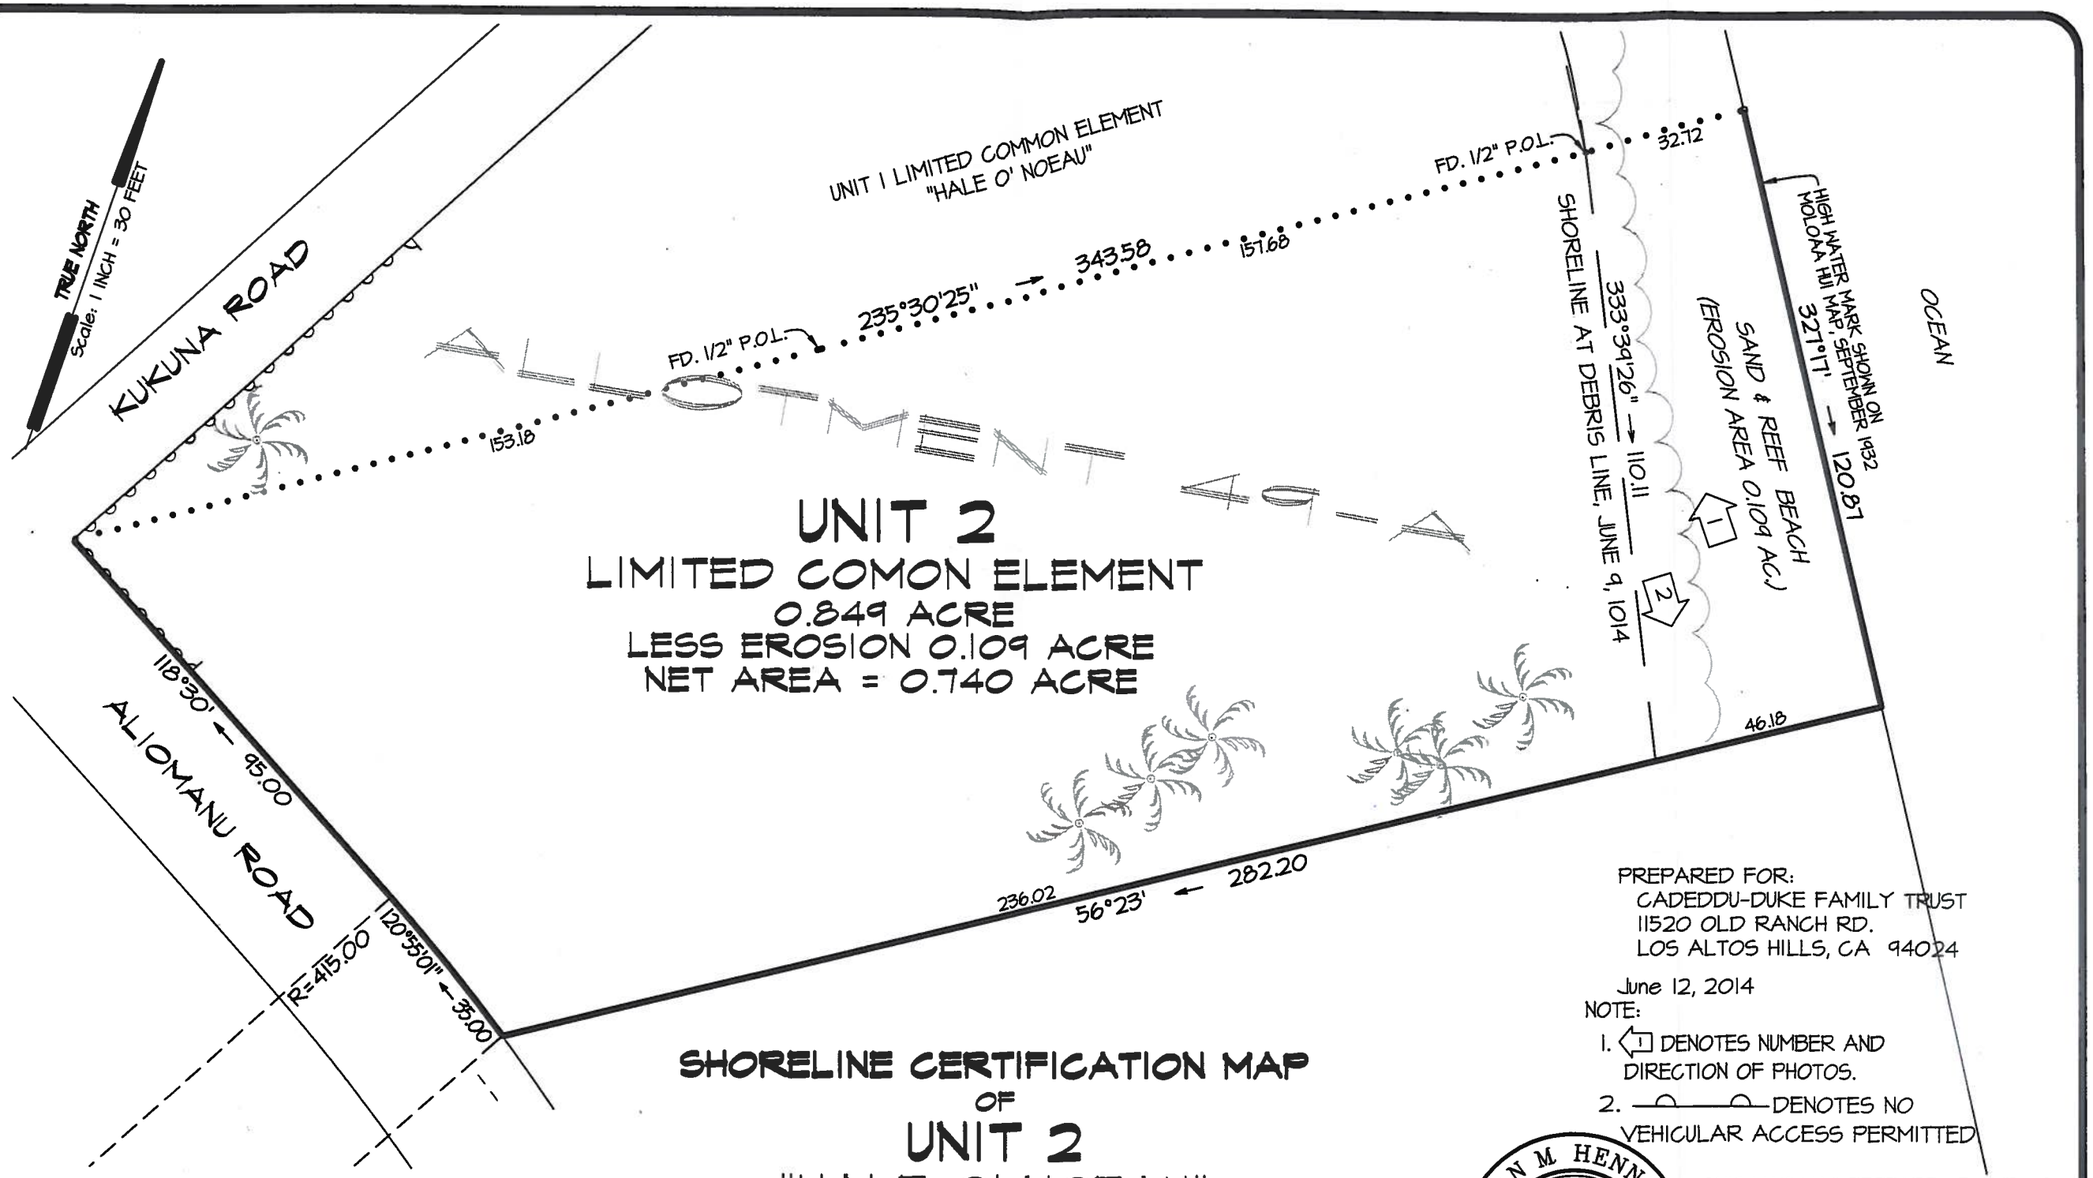

UNIT 2
LIMITED COMON ELEMENT
0.849 ACRE
LESS EROSION 0.109 ACRE
NET AREA = 0.740 ACRE

PREPARED FOR:
CADEDDU-DUKE FAMILY TRUST
11520 OLD RANCH RD.
LOS ALTOS HILLS, CA 94024

June 12, 2014

NOTE:
1. ⟨1⟩ DENOTES NUMBER AND DIRECTION OF PHOTOS.
2. —∩——∩— DENOTES NO VEHICULAR ACCESS PERMITTED

BRIAN M. HENNESSY
LICENSED PROFESSIONAL LAND SURVEYOR
No. 14,484
HAWAII, U.S.A.

THIS MAP WAS PREPARED BY ME OR UNDER MY SUPERVISION

BRIAN M. HENNESSY
Licensed Professional Land Surveyor
Certificate No. 14,484 EXP. 4/30/16

SHORELINE CERTIFICATION MAP
OF
UNIT 2
"HALE O' NOEAU"
BEING PORTION OF
ALLOTMENT 49-A
MOLOA'A HUI LAND
ALIOMANU, KAUA'I, HAWAI'I

Honua Engineering, Inc.
P.O. Box 851 Hanalei, HI 96714 (808) 826-7256

TMK:(4) 4-9-04:15

PROJECT NO. 5335