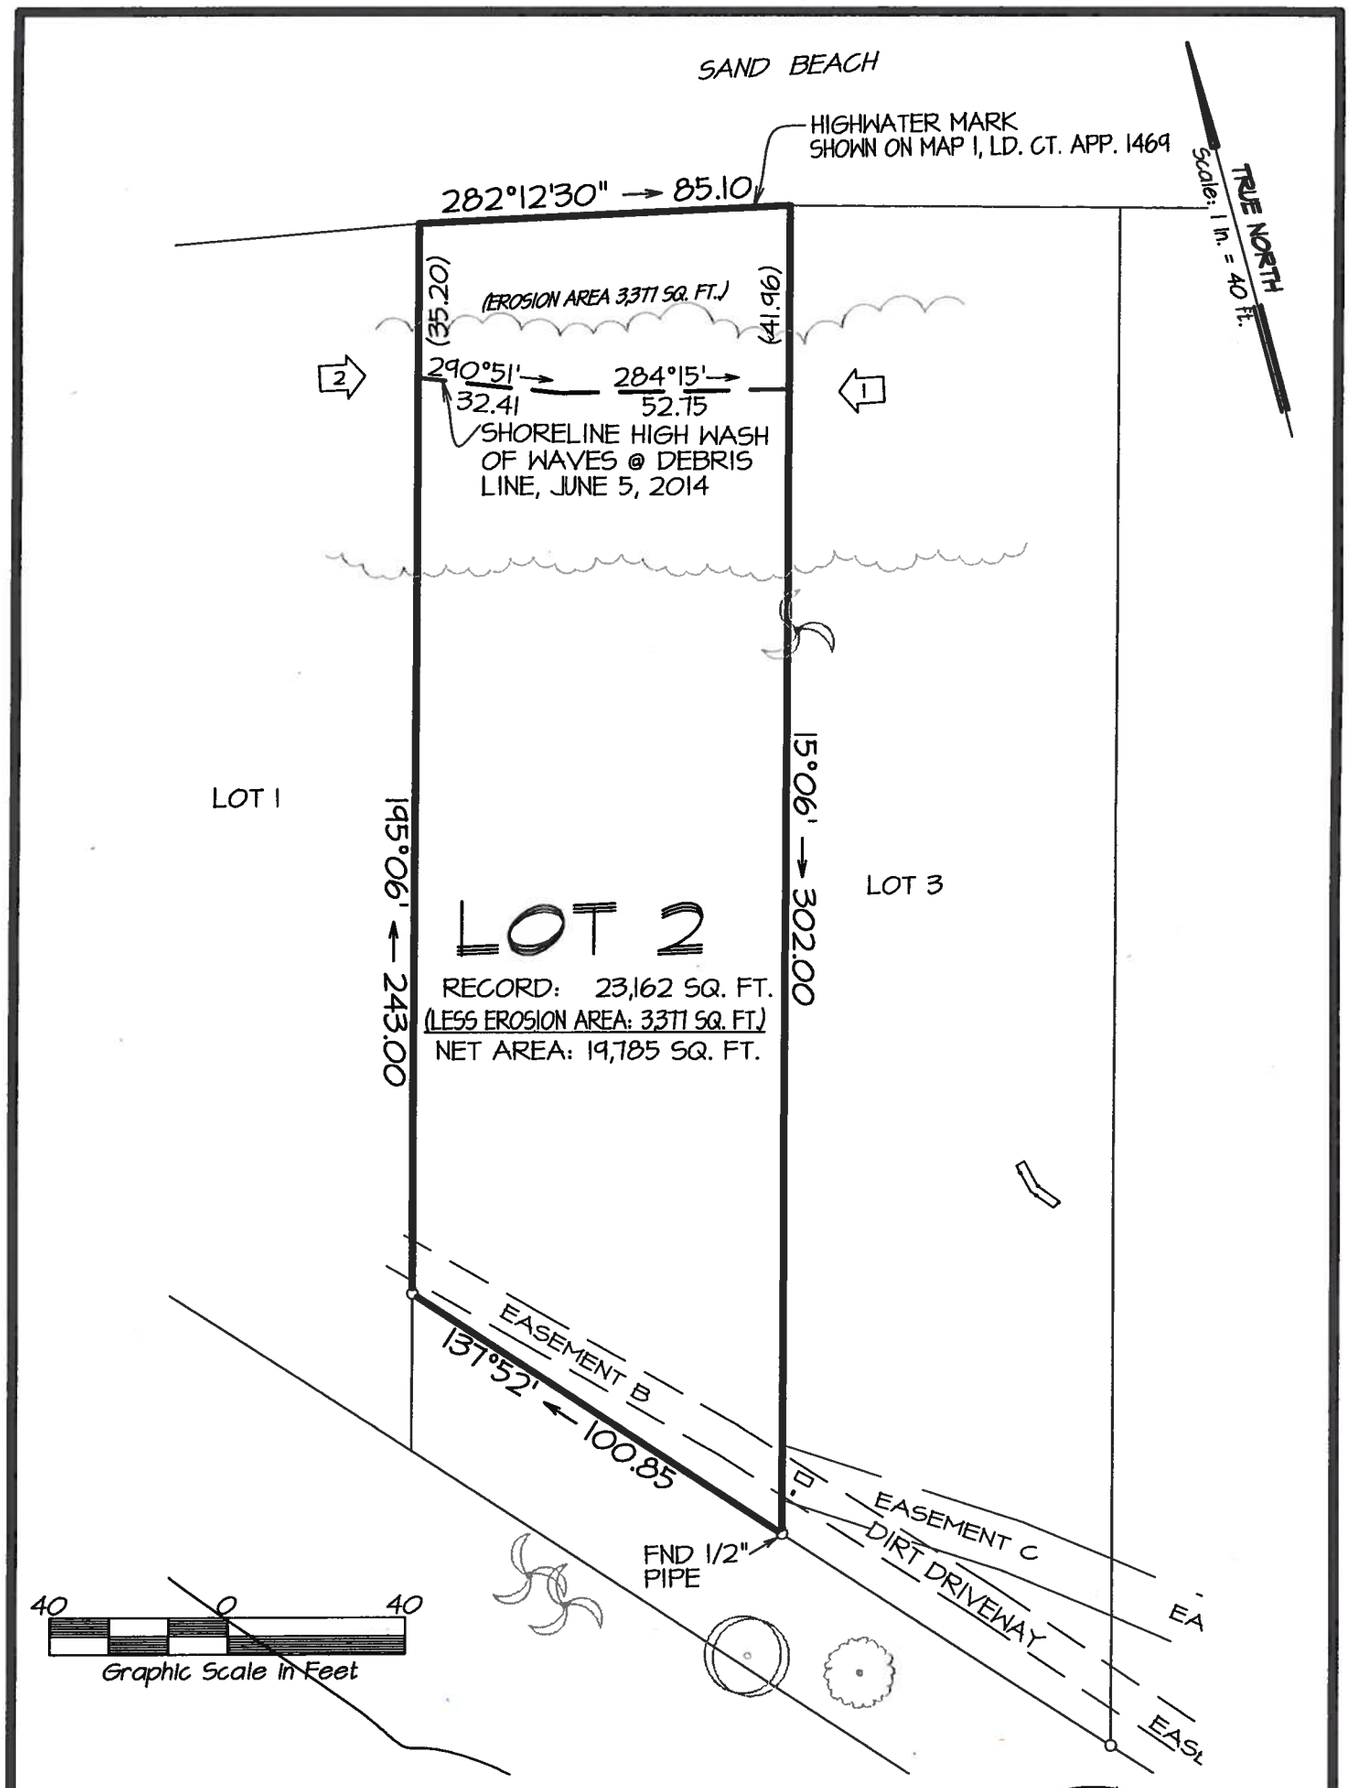

Prepared For:
Waioli Surf Shack LLC
2 Witherspoon
Irvine CA, 92604

June 6, 2014

SHORELINE CERTIFICATION MAP OF LOT 2

Being a portion of
LAND COURT APPLICATION 1469
WAIPA BEACH LOTS
AT WAIOLI, HANALEI, KAUA'I, HAWAI'I

BRIAN M. HENNESSY
LICENSED PROFESSIONAL LAND SURVEYOR
No. 14,484
HAWAII, U.S.A.

NOTE:
1. ⟨1⟩ DENOTES NUMBER AND DIRECTION OF PHOTOS.

THIS MAP WAS PREPARED BY ME OR UNDER MY SUPERVISION

B Hennessy

BRIAN M. HENNESSY
Licensed Professional Land Surveyor
Certificate No. 14,484 EXP. 4/30/16

Honua Engineering, Inc.
P.O. Box 851 Hanalei, HI 96714 (808) 826-7256

Tax Map Key: (4) 5-5-05:09

Project No. 5246-2