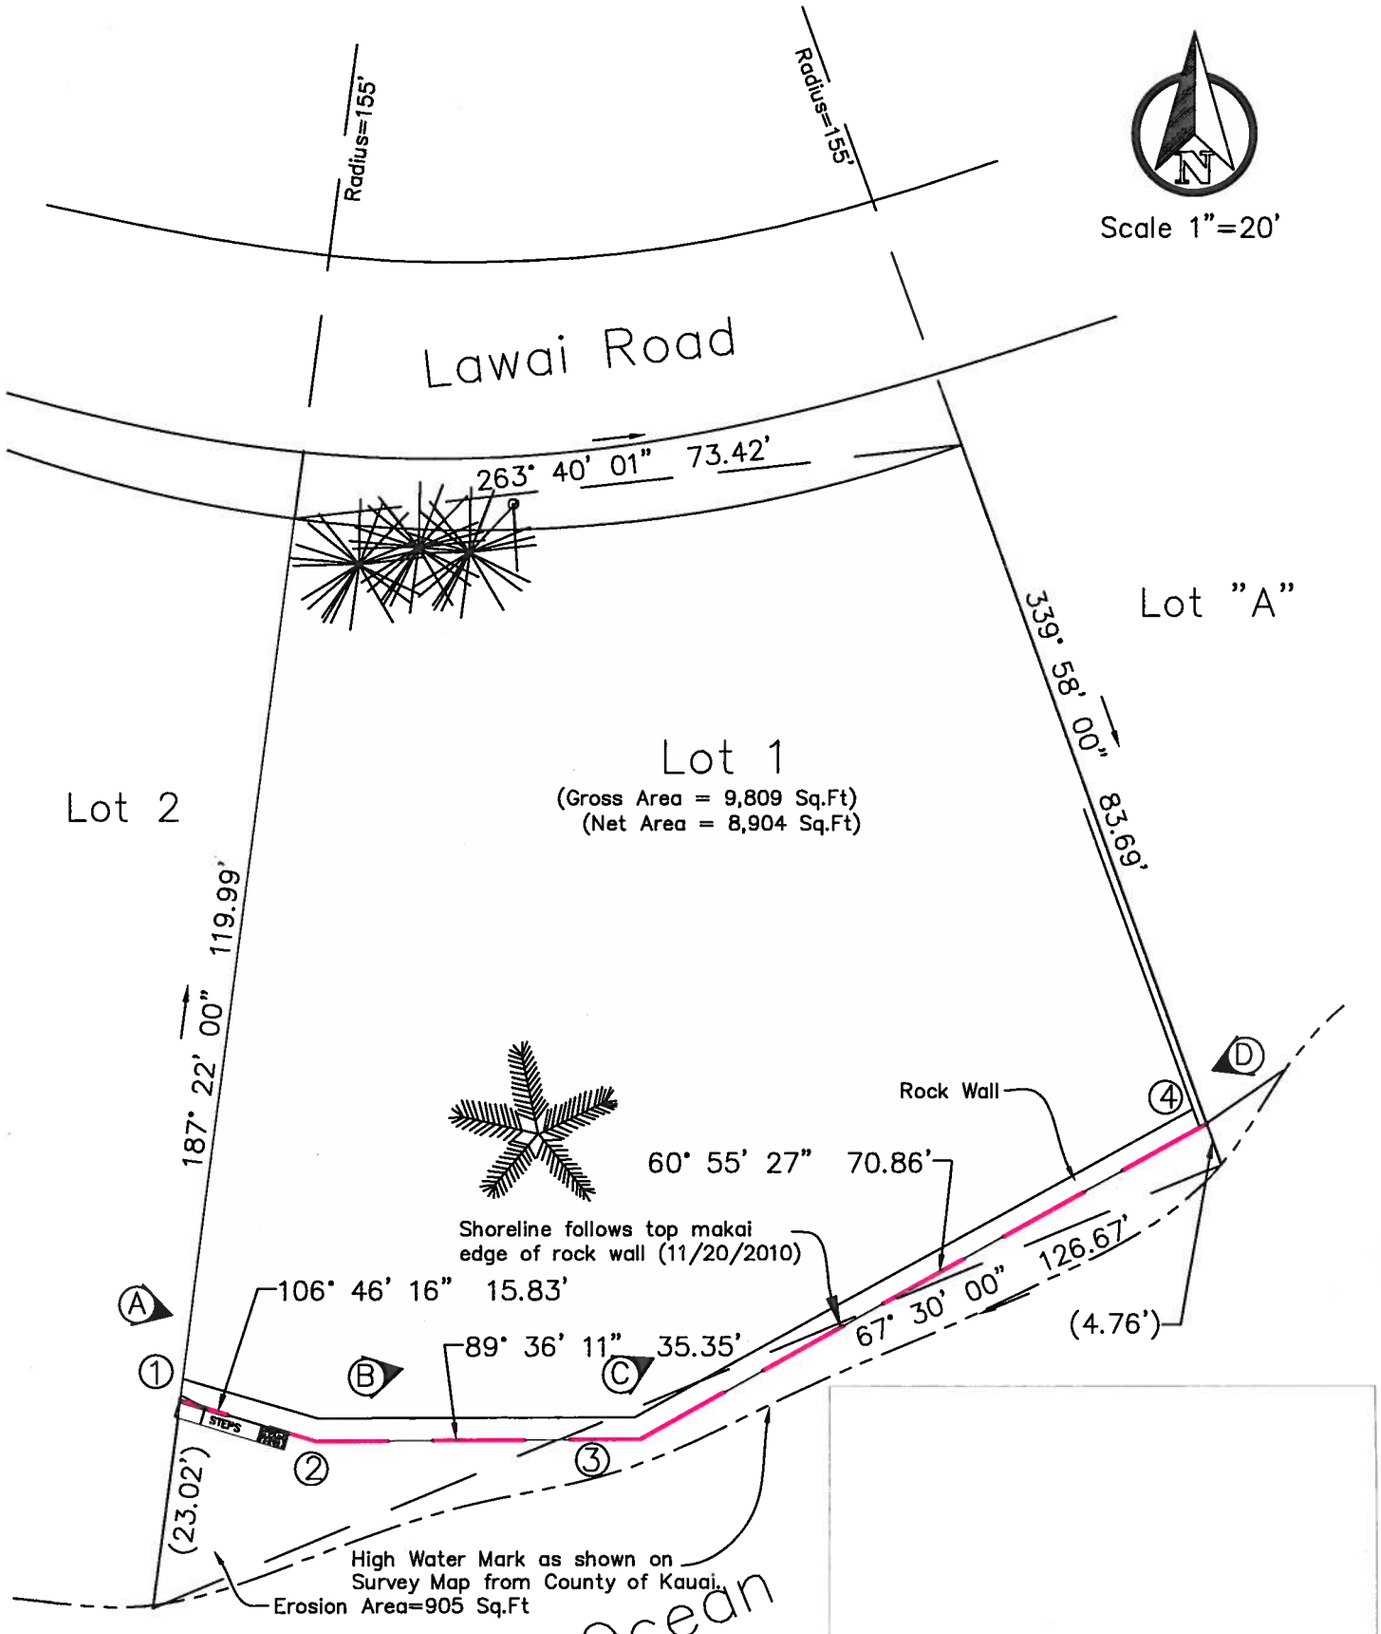

LEGEND:
Ⓐ Direction of Photo
① Number shown on Photo

SHORELINE MAP

LOT "1"

"SPOUTING HORN TRACT"

Portion of Royal Paten 6714, Land Commission Award 7714-B
Apana 2 to Mose Kekuaiwa no M. Kekuanaoa

Koloa, Kauai
Gross Area of Lot 1 = 9,809 Sq.Ft
Net Area of Lot 1 = 8,904Sq.Ft

Prepared for:
GRAHAM MCMILLIAN
2658 BELLVUE AVE
WEST VANCOUVER, BC, V7V 1E4
CANADA

ANTHONY D. CROOK
LICENSED PROFESSIONAL LAND SURVEYOR
No. 12094
HAWAII, USA

THIS MAP WAS PREPARED BY ME OR UNDER MY SUPERVISION.
MY LICENSE EXPIRES APRIL 30, 2016

ANTHONY D. CROOK
LICENSED PROFESSIONAL LAND SURVEYOR
CERTIFICATE No. 12094

AILANA SURVEYING & GEOMATICS LLC
PHONE (808)346-1818
FAX 1-800-655-6297
INFO@AILANASURVEYING.COM

MAP DATED: OCTOBER 03, 2014
FIELD DATED: OCTOBER 03 2014

C:\Projects\2012\2-6-003-006\2-6-003-006_SL.dwg

TMK(4)2-6-003-006