


# SHORELINE CERTIFICATION MAP
# LOTS 41, 42, 43, AND 44
## LAND COURT APPLICATION 1160
## (Map 7)
## at Hanalei, Halelea, Kaua'i, Hawai'i

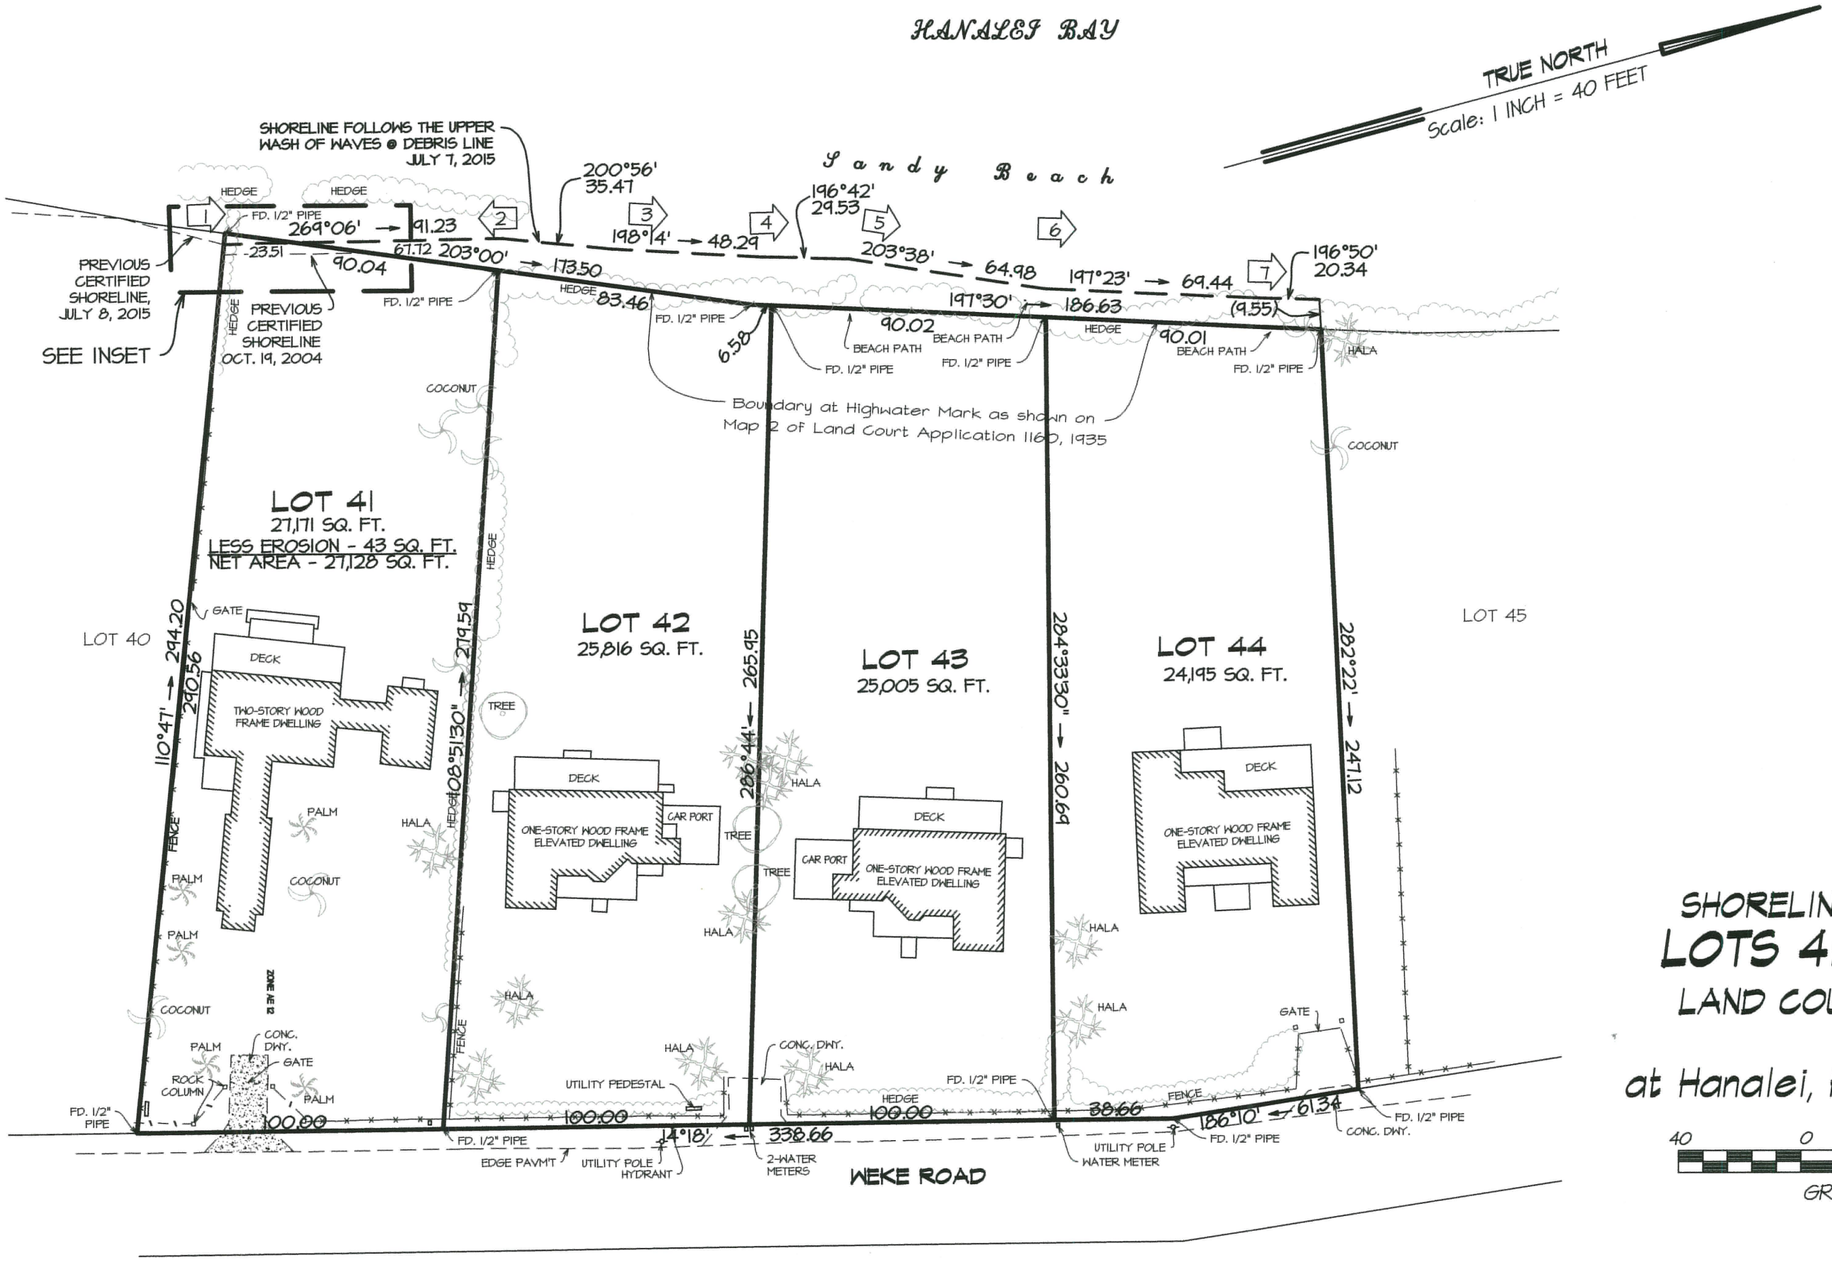


PREPARED FOR:
KAUAIANS, LLC
PO BOX 1389
EASTSOUND, WA. 98245

JULY 31, 2015

NOTE:
1. FEATURES SHOWN HEREON PER FIELD CONDITIONS ON JULY 7, 2015
2. DENOTE LOCATION OF SHORELINE PHOTOGRAPH & NUMBER.

BRIAN M. HENNESSY
LICENSED PROFESSIONAL LAND SURVEYOR
No. 14,484
HAWAII, USA

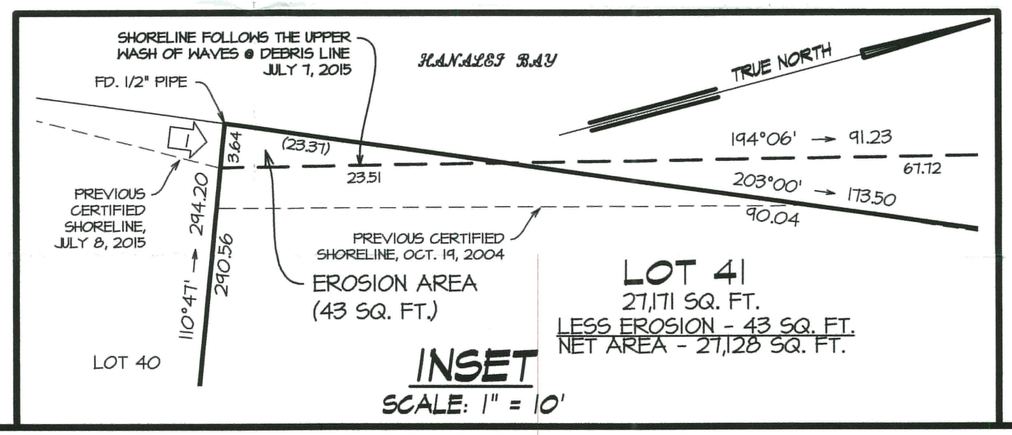THIS MAP WAS PREPARED BY ME OR UNDER MY SUPERVISION

BRIAN M. HENNESSY
Licensed Professional Land Surveyor
Certificate No. 14,484 EXP. 4/30/16

Honua Engineering, Inc.
P.O. Box 851 Hanalei, HI 96714 (808) 826-7256

TMK:(4) 5-5-01:22, 23, 24 & 25

PROJECT NO. 5484