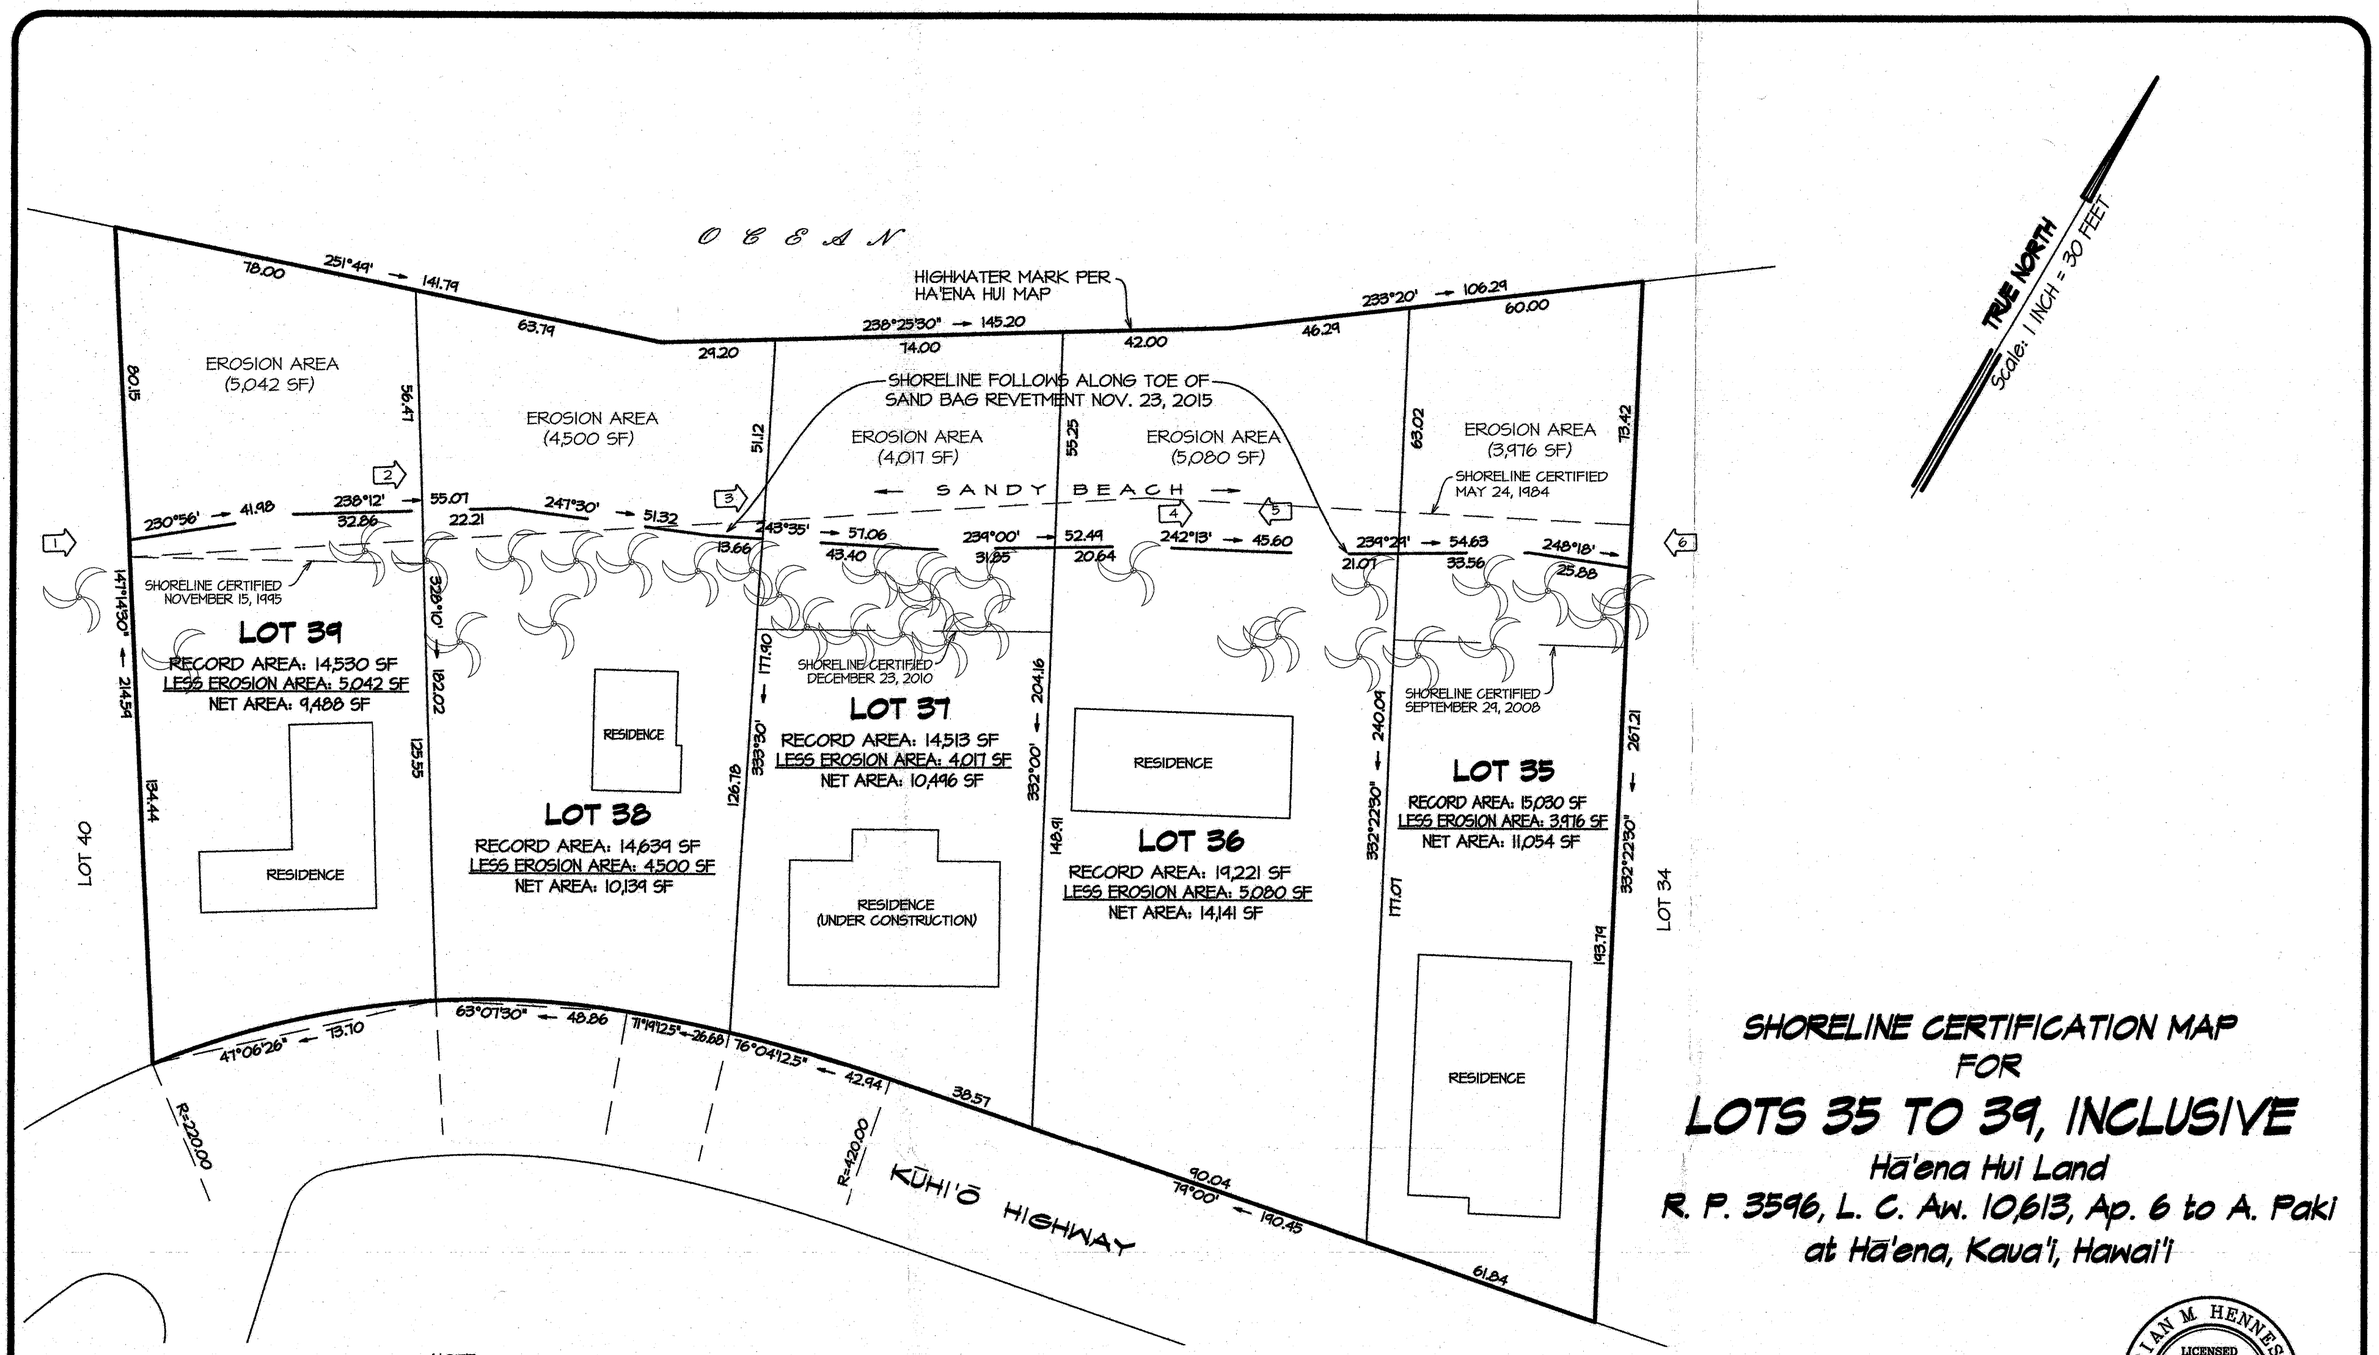

SHORELINE CERTIFICATION MAP FOR LOTS 35 TO 39, INCLUSIVE

Hā'ena Hui Land

R. P. 3596, L. C. Aw. 10,613, Ap. 6 to A. Paki

at Hā'ena, Kaua'i, Hawai'i

PREPARED FOR:
ROBERT DOWNS, ET. AL.
16350 MATILIJA DRIVE
LOS GATOS, CA 95030

NOVEMBER 25, 2015

NOTE:
Denotes position and number of pictures taken.
Denotes mature coconut tree.

30 0 30 90
Graphic Scale in Feet

BRIAN M. HENNESSY
LICENSED PROFESSIONAL LAND SURVEYOR
No. 14,484
HAWAII, USA

THIS MAP WAS PREPARED BY ME OR UNDER MY SUPERVISION

BRIAN M. HENNESSY
Licensed Professional Land Surveyor
Certificate No. 14,484 EXP. 4/30/16

Honua Engineering, Inc.
P.O. Box 851 Hanalei, HI 96714 (808) 826-7256

TMK (4) 5-4-05:23-27 PROJECT NO. 5508