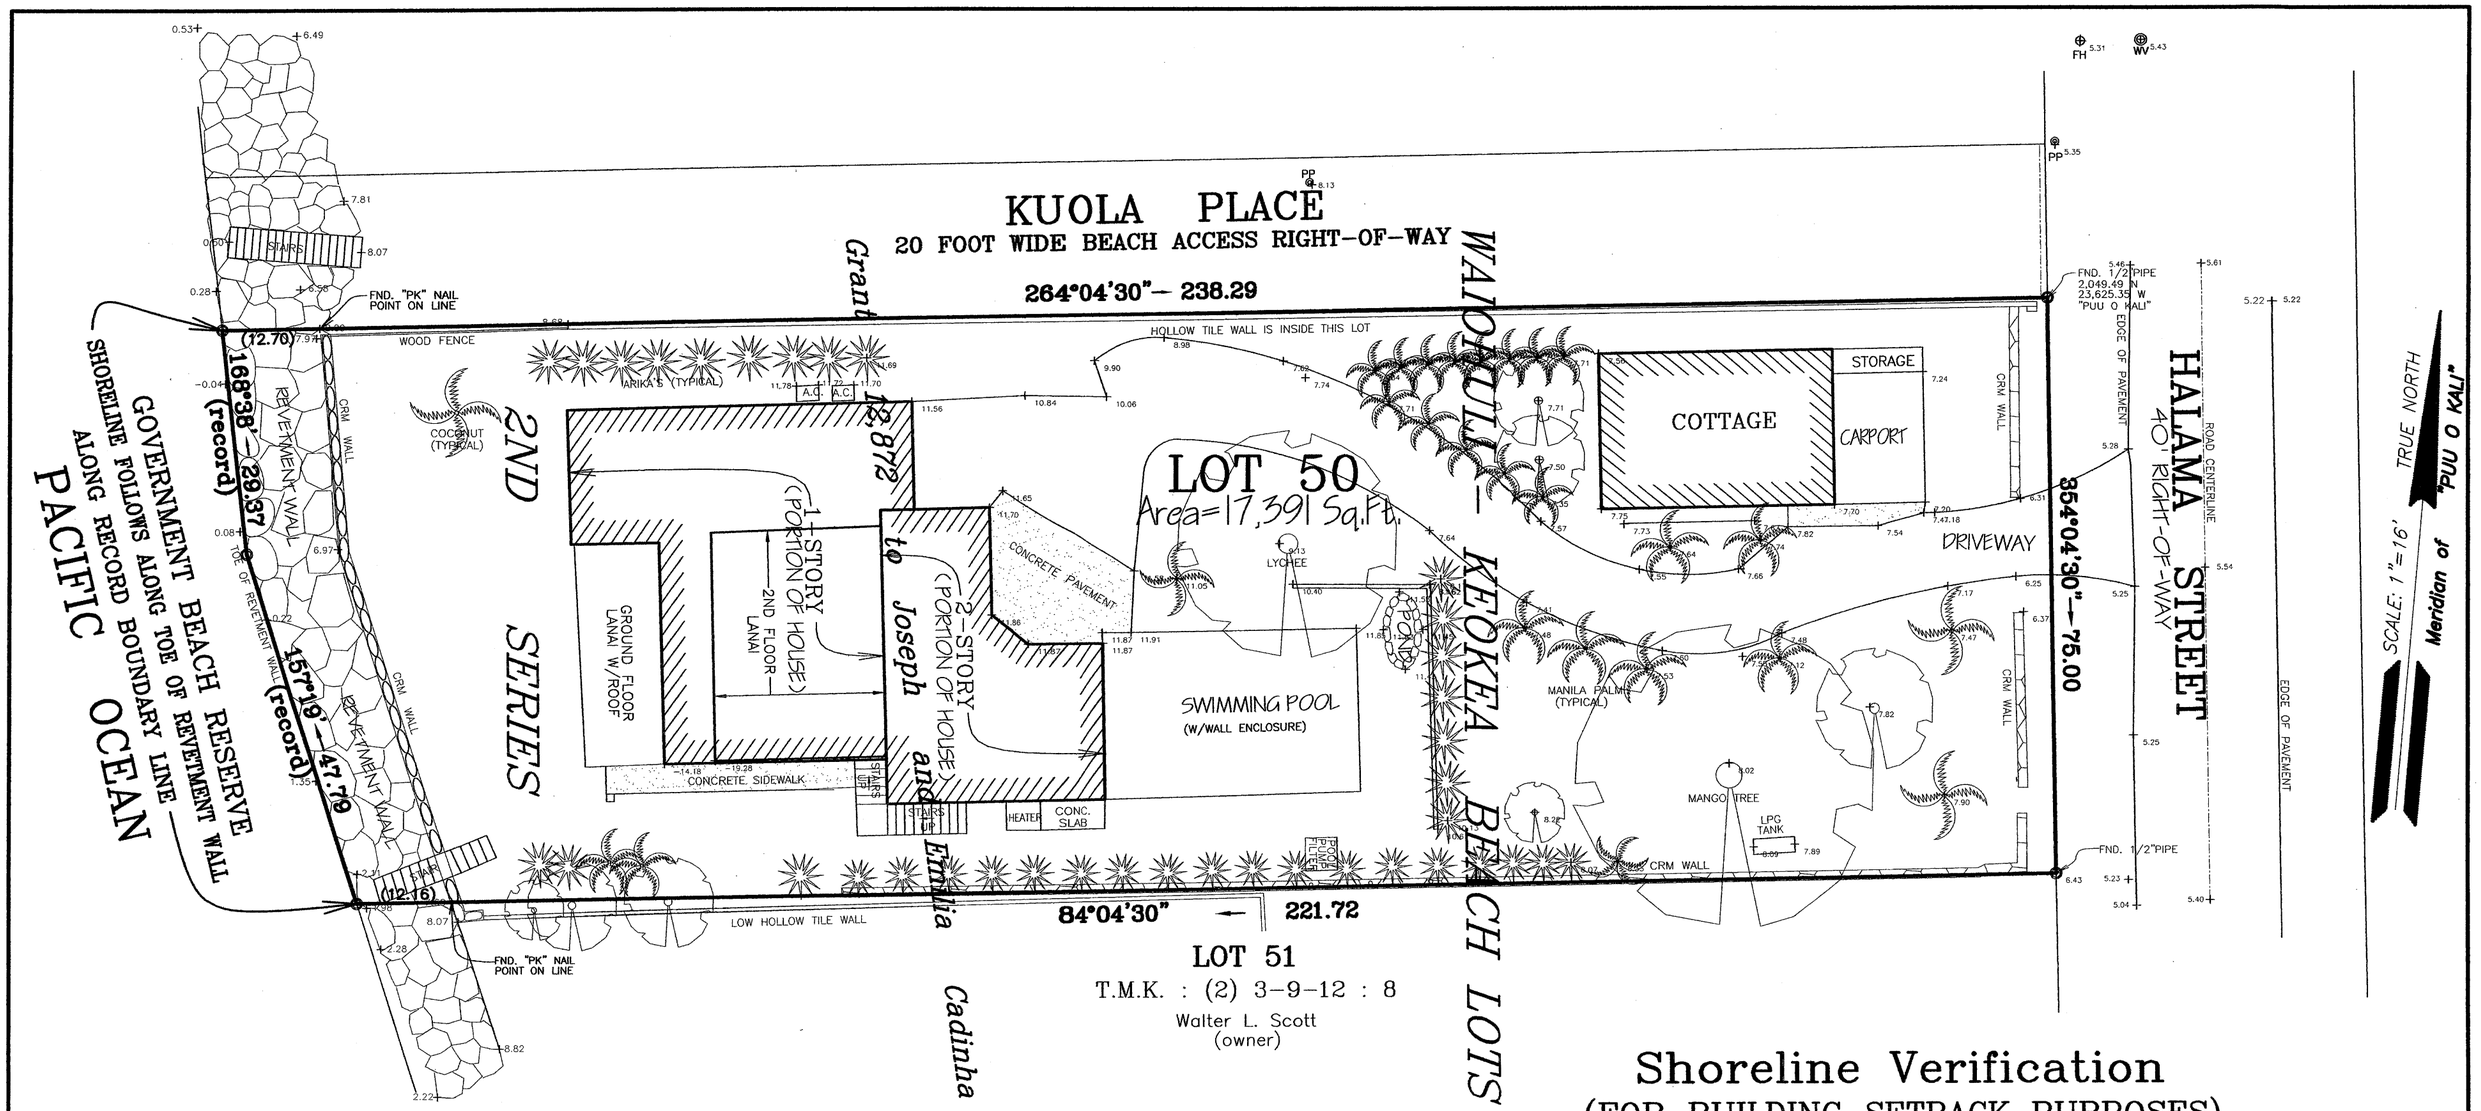

Shoreline Verification

(FOR BUILDING SETBACK PURPOSES)

LOT 50
WAIOHULI-KEOKEA BEACH LOTS
2ND SERIES

Being portion of Grant 12,872 to Joseph and Emilia Cadinha

Waiohuli-Keokea, Kula, Maui, Hawaii

TMK:(2) 3-9-12:009

Property Address:
1750 Halama Street
Kihei, Hawaii 96793

OWNERS:
NICOLAOS PAPADOPOULOS
BONNIE L. PAPADOPOULOS
940 S. KIHEI ROAD
KIHEI, HAWAII 96753

PREPARED BY:
VALERA, INC.
1867 VINEYARD STREET, STE. A
WAILUKU, MAUI, HAWAII 96793

NOTES:

1. Azimuths and coordinates are based from Triangulation Station "PUU O KALI" and its meridian was established from found boundary corners of this lot.
2. Boundary corners are marked with 1/2" pipes, unless otherwise noted.
3. This map is based from a survey performed on February 10, 2012.
4. Topographic information shown are for general purposes only.
5. Record boundary information taken from metes and bounds description and Registered Map No. 2516.

Scale 1" = 16 ft

This work was prepared by me or under my direct supervision.
VALERA, INC.

Edgardo V. Valera Exp. 4/30/12
Licensed Professional Land Surveyor
State of Hawaii Certificate No. 5076

EDGARDO V. VALERA
LICENSED PROFESSIONAL LAND SURVEYOR
No. 5076
HAWAII, U.S.A.

7464