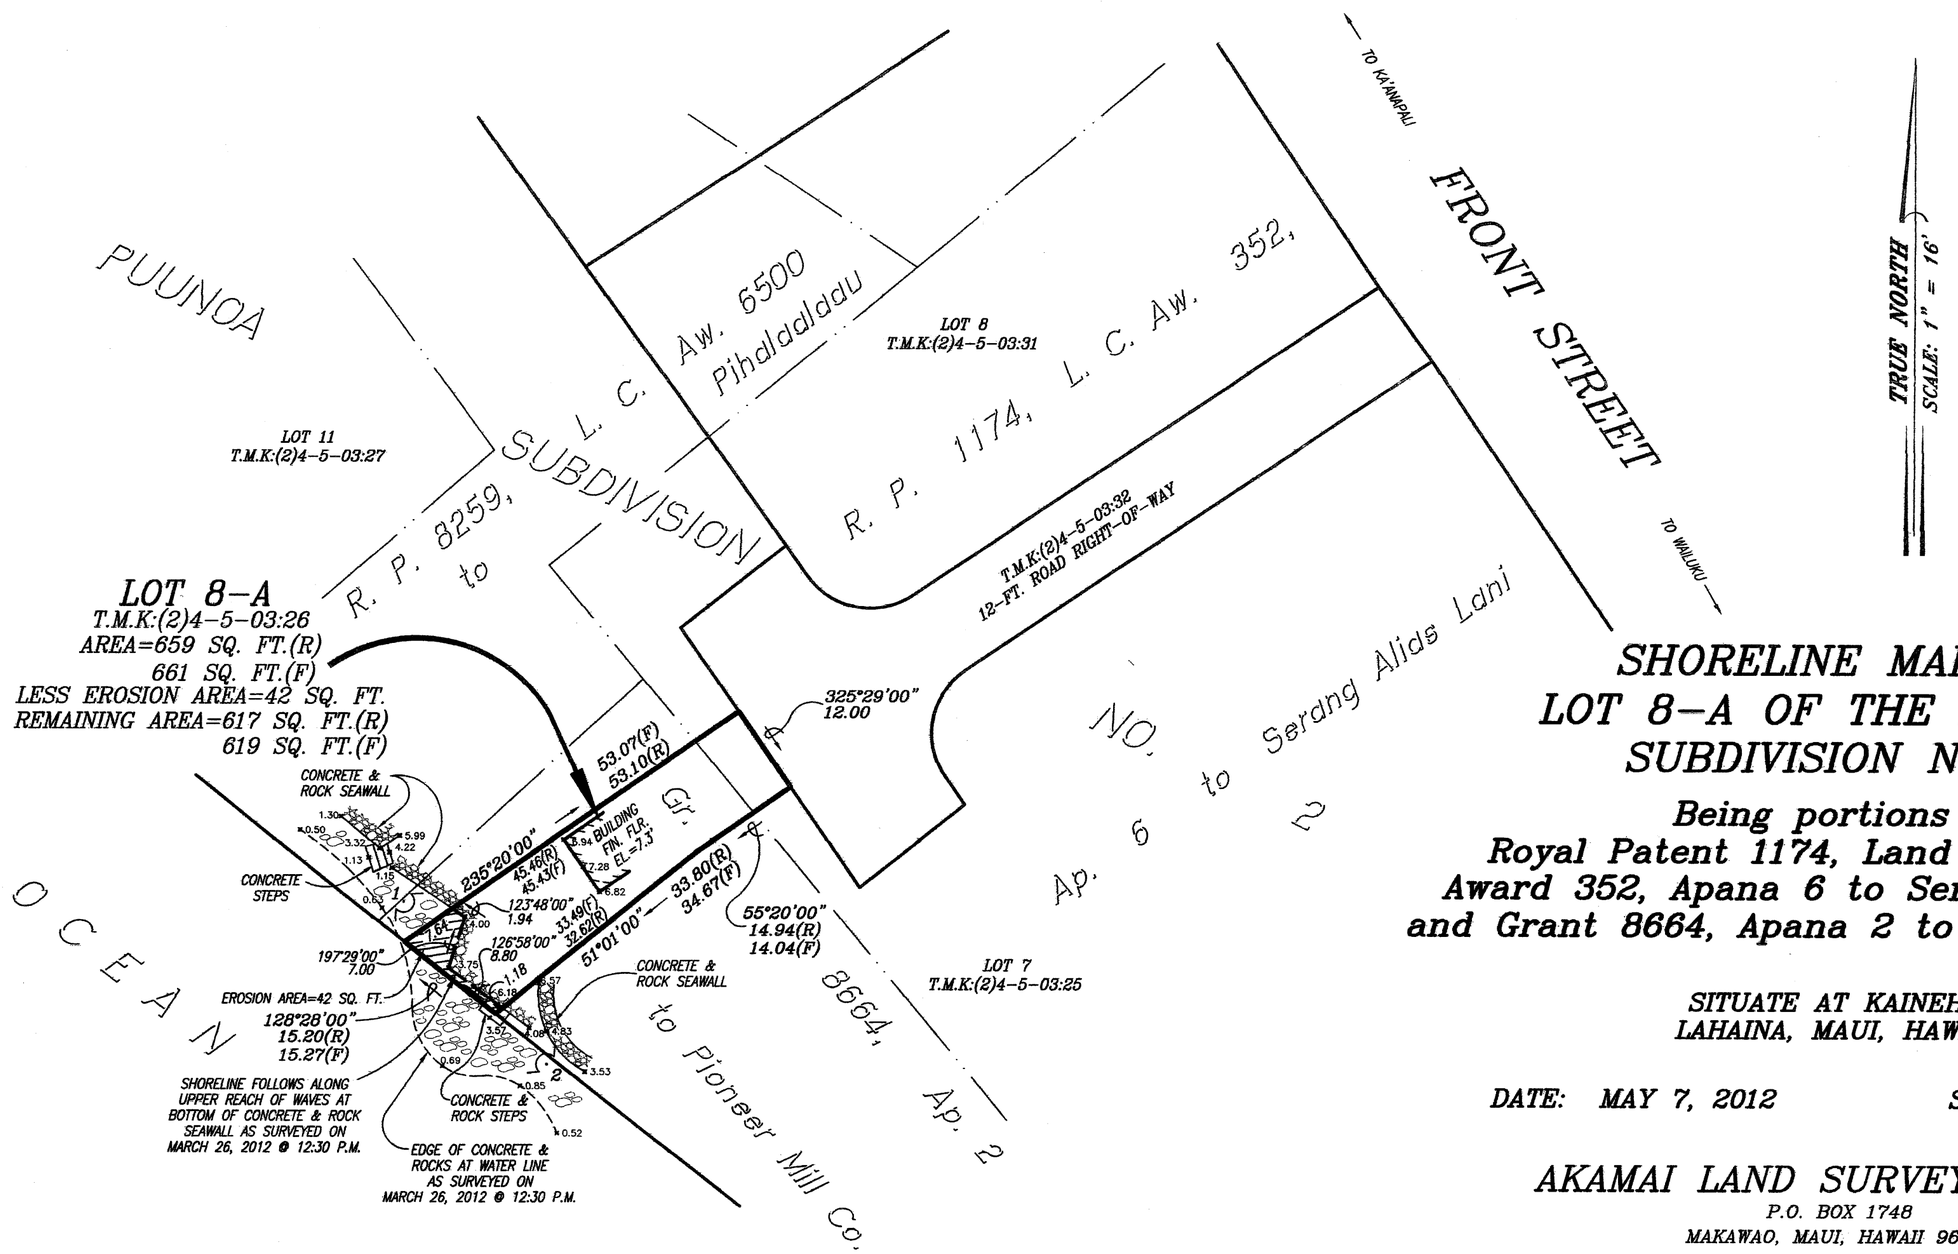

SHORELINE MAP OF LOT 8-A OF THE PUUNOA SUBDIVISION NO. 2

Being portions of Royal Patent 1174, Land Commission Award 352, Apana 6 to Serang Alias Lani and Grant 8664, Apana 2 to Pioneer Mill Co.

SITUATE AT KAINEHE, LAHAINA, MAUI, HAWAII

DATE: MAY 7, 2012 SCALE: 1" = 16'

AKAMAI LAND SURVEYING, INC.
P.O. BOX 1748
MAKAWAO, MAUI, HAWAII 96768

NOTES:

1. TOPOGRAPHIC INFORMATION SHOWN HEREON IS BASED ON AN ACTUAL FIELD SURVEY PERFORMED ON MARCH 26, 2012 @ 12:30 P.M.
2. ELEVATIONS SHOWN HEREON ARE BASED ON MALA TIDAL BENCHMARK #2. ELEVATION TAKEN AS 9.56 FEET ABOVE MEAN SEA LEVEL (LOCAL TIDAL DATUM).
3. 1 DENOTES PHOTO NUMBER, LOCATION AND DIRECTION
4. AZIMUTHS AND COORDINATES SHOWN HEREON REFER TO GOVERNMENT SURVEY TRIANGULATION STATION "LAINA" △.
5. (R) DENOTES RECORD DISTANCE & AREA (F) DENOTES FIELD MEASURED DISTANCE & AREA

PROPERTY OWNER & ADDRESS:

PAUL D. GOSSMAN TRUST
1047 FRONT STREET
LAHAINA, HI 96761

SHERMAN DUDLEY DEPONTE
LICENSED PROFESSIONAL LAND SURVEYOR
No. 6960
HAWAII, U.S.A.

THIS WORK WAS DONE BY ME OR UNDER MY DIRECT SUPERVISION.

07MAY12

SHERMAN DUDLEY DEPONTE
LICENSED PROFESSIONAL LAND SURVEYOR
STATE OF HAWAII CERTIFICATE NO. 6960
EXPIRATION DATE: APRIL 30, 2014

0 16 32 48 64 80
SCALE IN FEET

T.M.K: (2) 4-5-03: 26

SHEET 1 OF 1

JOB NO. 212080SHORE