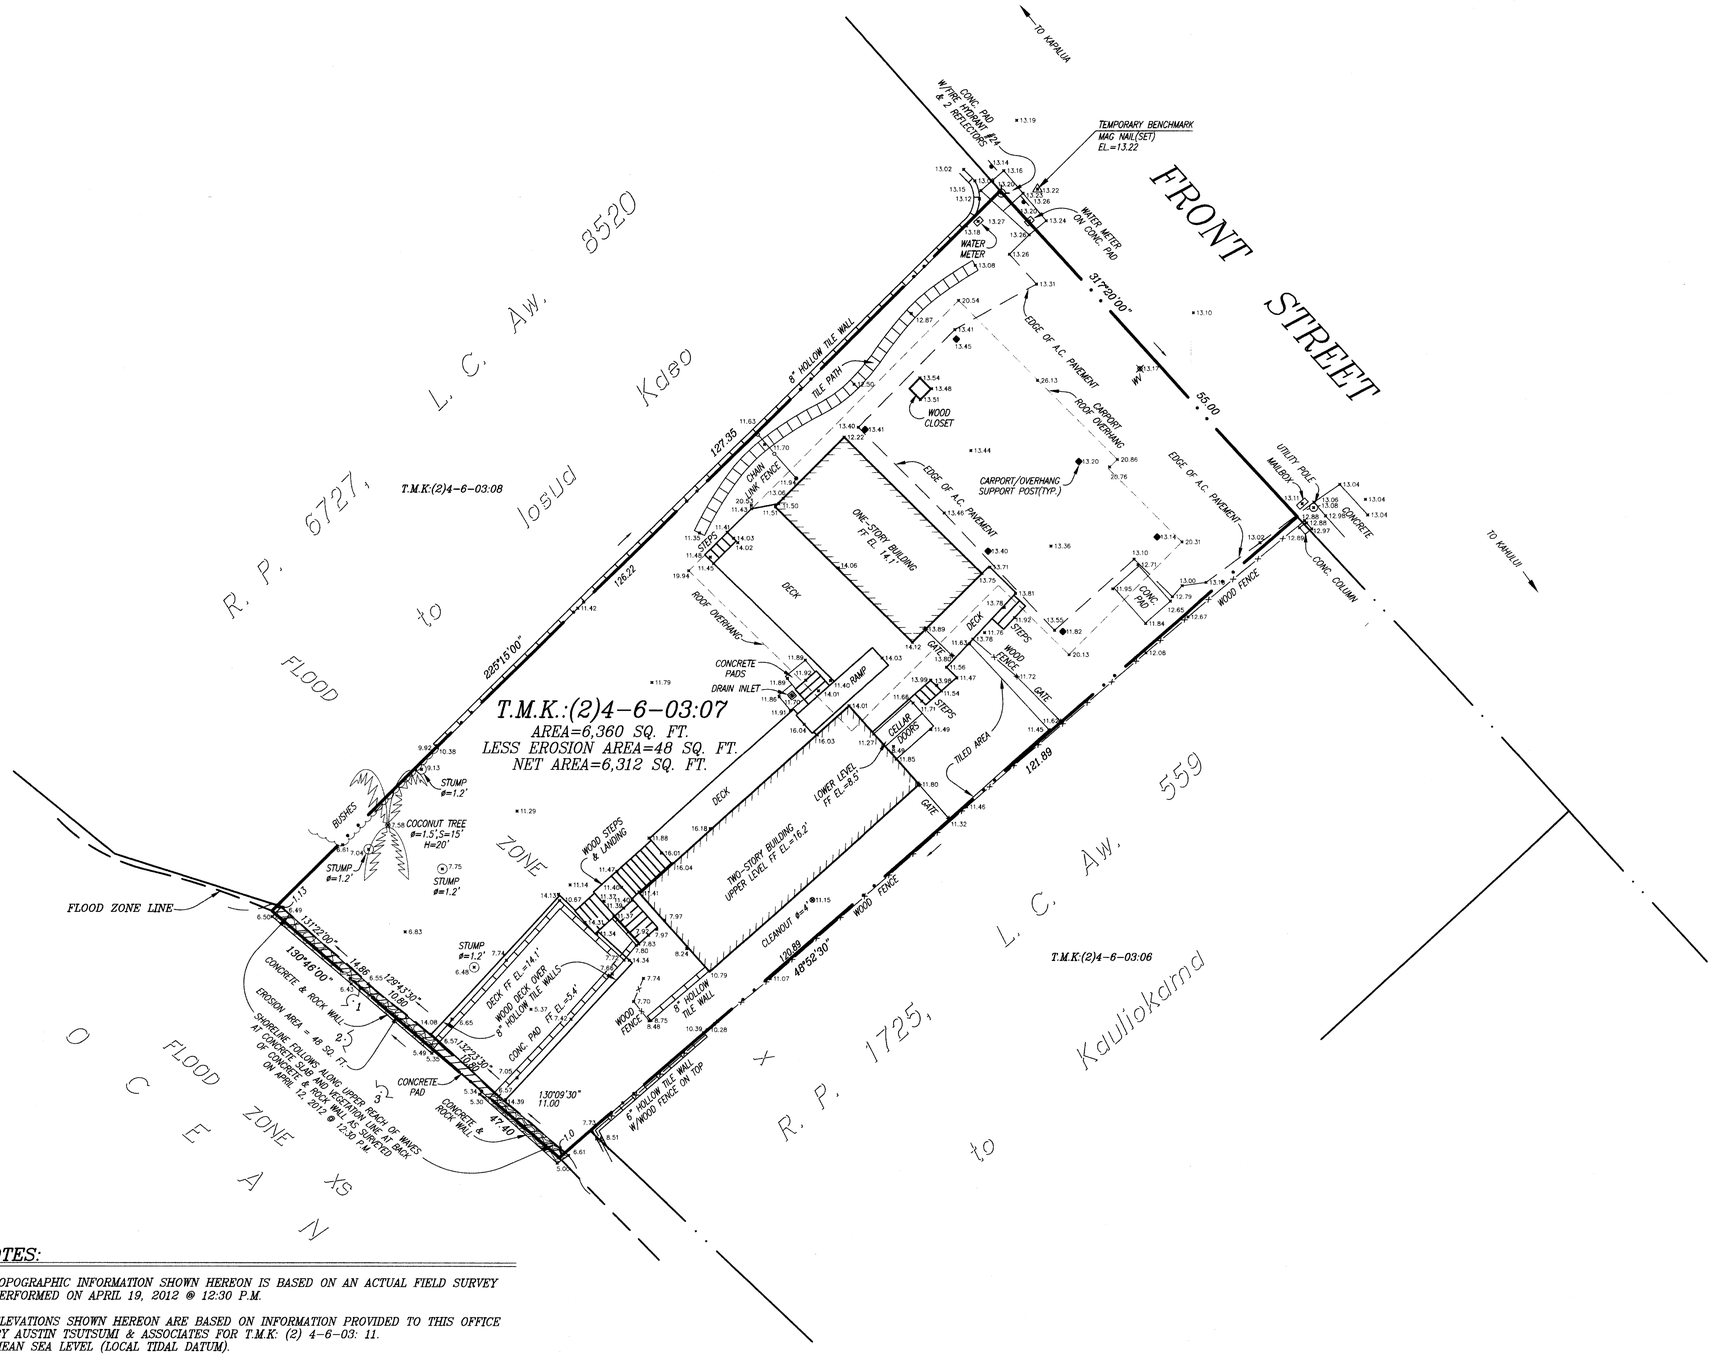

TRUE NORTH
SCALE: 1" = 10'

SHORELINE MAP OF ROYAL PATENT 4376, LAND COMMISSION AWARD 6225, APANA 1 TO NAHOLOWAA

SITUATE AT
HALAKAA, LAHAINA, MAUI, HAWAII

DATE: MAY 31, 2012 SCALE: 1" = 10'

AKAMAI LAND SURVEYING, INC.
P.O. BOX 1748
MAKAWAO, MAUI, HAWAII 96768

SHERMAN DUDLEY DEPONTE
LICENSED PROFESSIONAL LAND SURVEYOR
No. 6960
HAWAII, U.S.A.

THIS WORK WAS DONE BY ME OR UNDER MY DIRECT SUPERVISION.

31MAY12

SHERMAN DUDLEY DEPONTE
LICENSED PROFESSIONAL LAND SURVEYOR
STATE OF HAWAII CERTIFICATE NO. 6960
EXPIRATION DATE: APRIL 30, 2014

NOTES:

1. TOPOGRAPHIC INFORMATION SHOWN HEREON IS BASED ON AN ACTUAL FIELD SURVEY PERFORMED ON APRIL 19, 2012 @ 12:30 P.M.
2. ELEVATIONS SHOWN HEREON ARE BASED ON INFORMATION PROVIDED TO THIS OFFICE BY AUSTIN TSUTSUMI & ASSOCIATES FOR T.M.K: (2) 4-6-03: 11. MEAN SEA LEVEL (LOCAL TIDAL DATUM).
3. 1 DENOTES PHOTO NUMBER, LOCATION AND DIRECTION
4. AZIMUTHS AND COORDINATES SHOWN HEREON REFER TO GOVERNMENT SURVEY TRIANGULATION STATION "LAINA".
5. THE SUBJECT PARCEL IS LOCATED IN FLOOD ZONE "X" (AREAS OF 0.2% ANNUAL CHANCE FLOOD). FLOOD ZONE INFORMATION SHOWN HEREON IS TAKEN FROM THE HAWAII FLOOD HAZARD ASSESSMENT WEBSITE AND BASED ON FEMA FIRM COMMUNITY PANEL NO. 1500030364E, DATED SEPTEMBER 25, 2009.

0 10 20 30 40 50
SCALE IN FEET

PROPERTY OWNER & ADDRESS:

STEVE & DEANA CAMPBELL
313 FRONT STREET
LAHAINA, HI 96761

T.M.K: (2) 4-6-03: 07

JOB NO. 212103SHORE