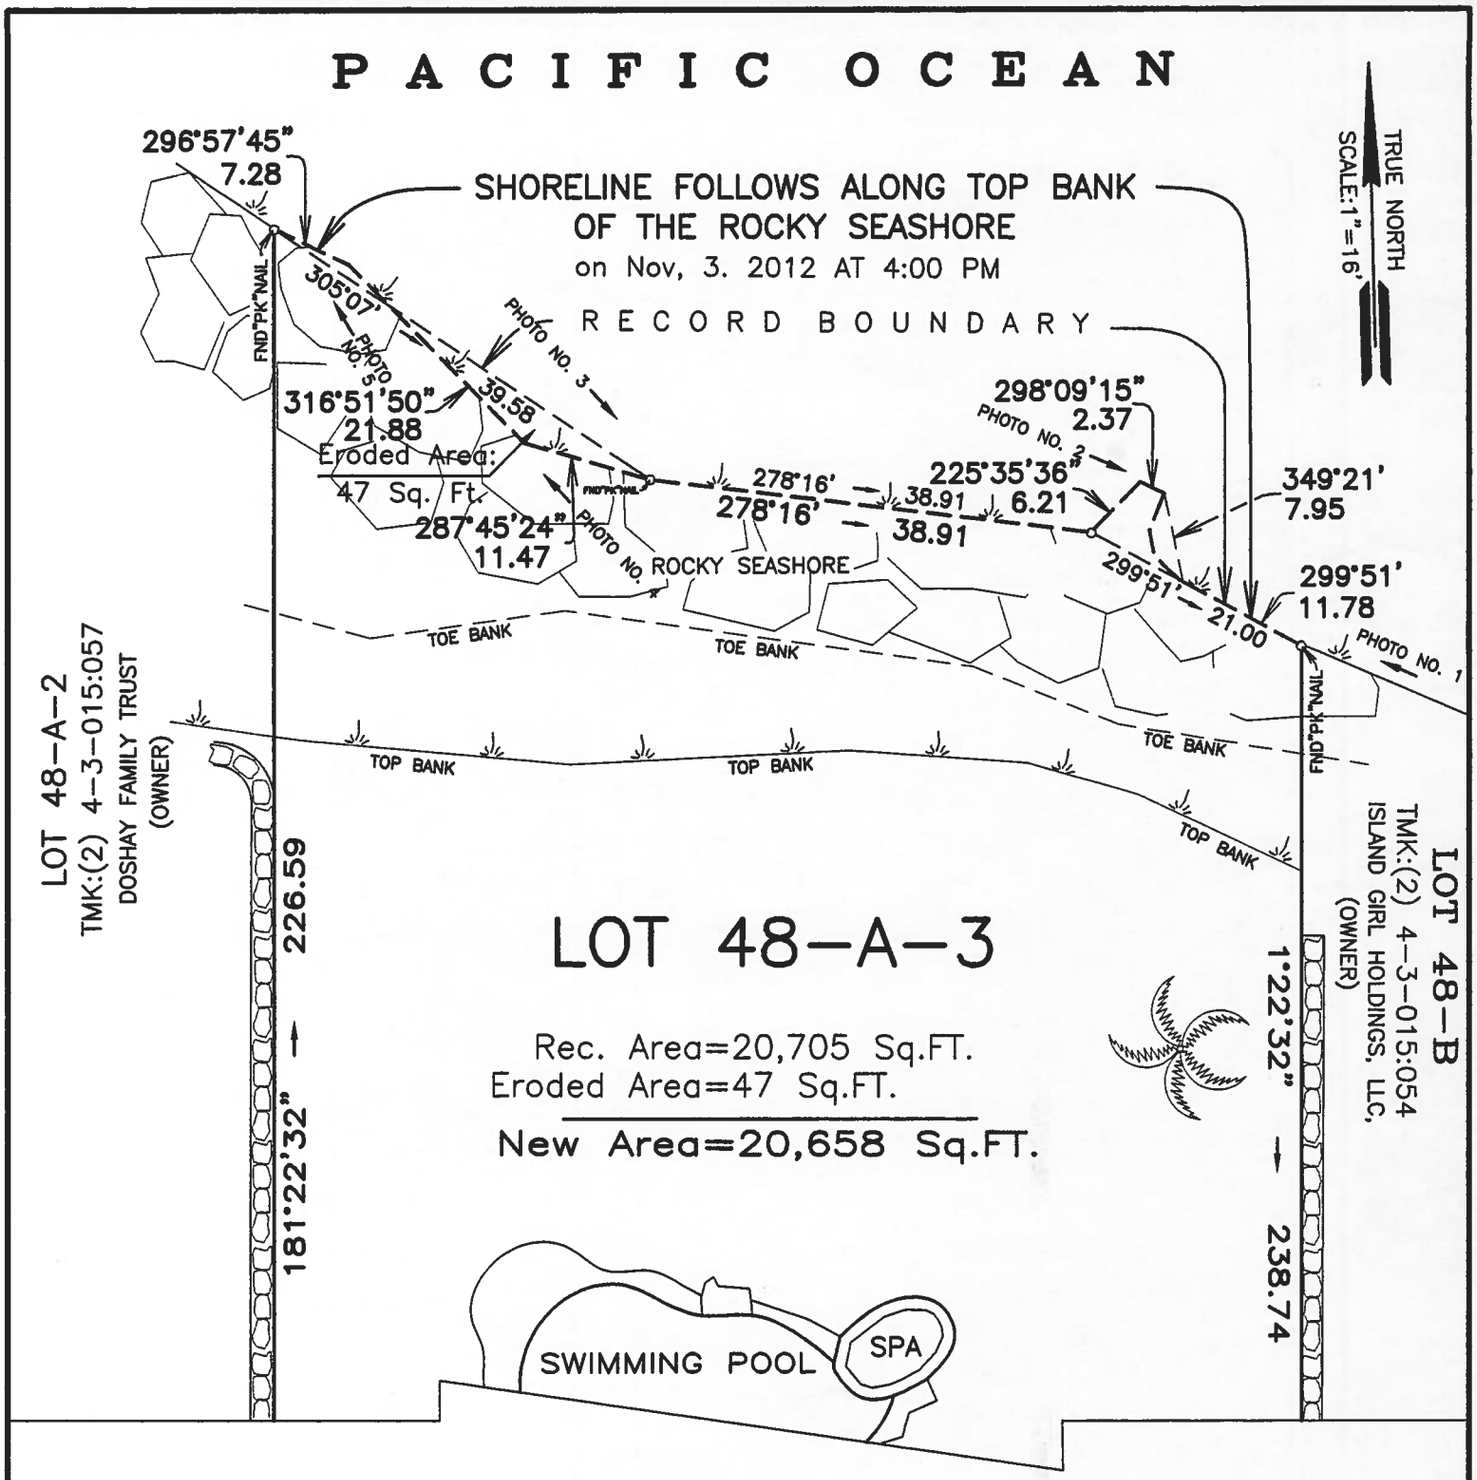

Note:

1. This map is based from a survey performed on Nov. 3, 2012.
2. Coordinates and azimuths are based from Triangulation Station"Malo" and its meridian was established from found boundary monuments of this lot and adjoining lots.

This work was prepared by me or under my direct supervision.
Valencia Land Surveying

Arthur P. Valencia 11/7/12
Licensed Professional Land Surveyor
State of Hawaii Certificate No. 10026
Exp. Date:4-30-14

ARTHUR P. VALENCIA
LICENSED PROFESSIONAL LAND SURVEYOR
No. 10026
HAWAII, U.S.A.

16 0 16 48
Scale 1" = 16 ft

PICTURE INDEX MAP
SHORELINE VERIFICATION
FOR RENOVATION PURPOSES
LOT 48-A-3
Mailepai Hui Partition
TMK:(2) 4-3-015:058
Alaeloa, Kaanapali,
Lahaina, Maui, Hawaii

Property Address:
20 Hui Road E
Lahaina, Maui, HI 96761

Owner:
20 Hui Road, LLC
C/O Brian Graham
20 Hui Road E
Lahaina, Maui, HI 96761

Prepared by:
Valencia Land Surveying
P.O. Box 546
Lahaina, HI 96767
Tel: 808-661-3257

8-1/2X13