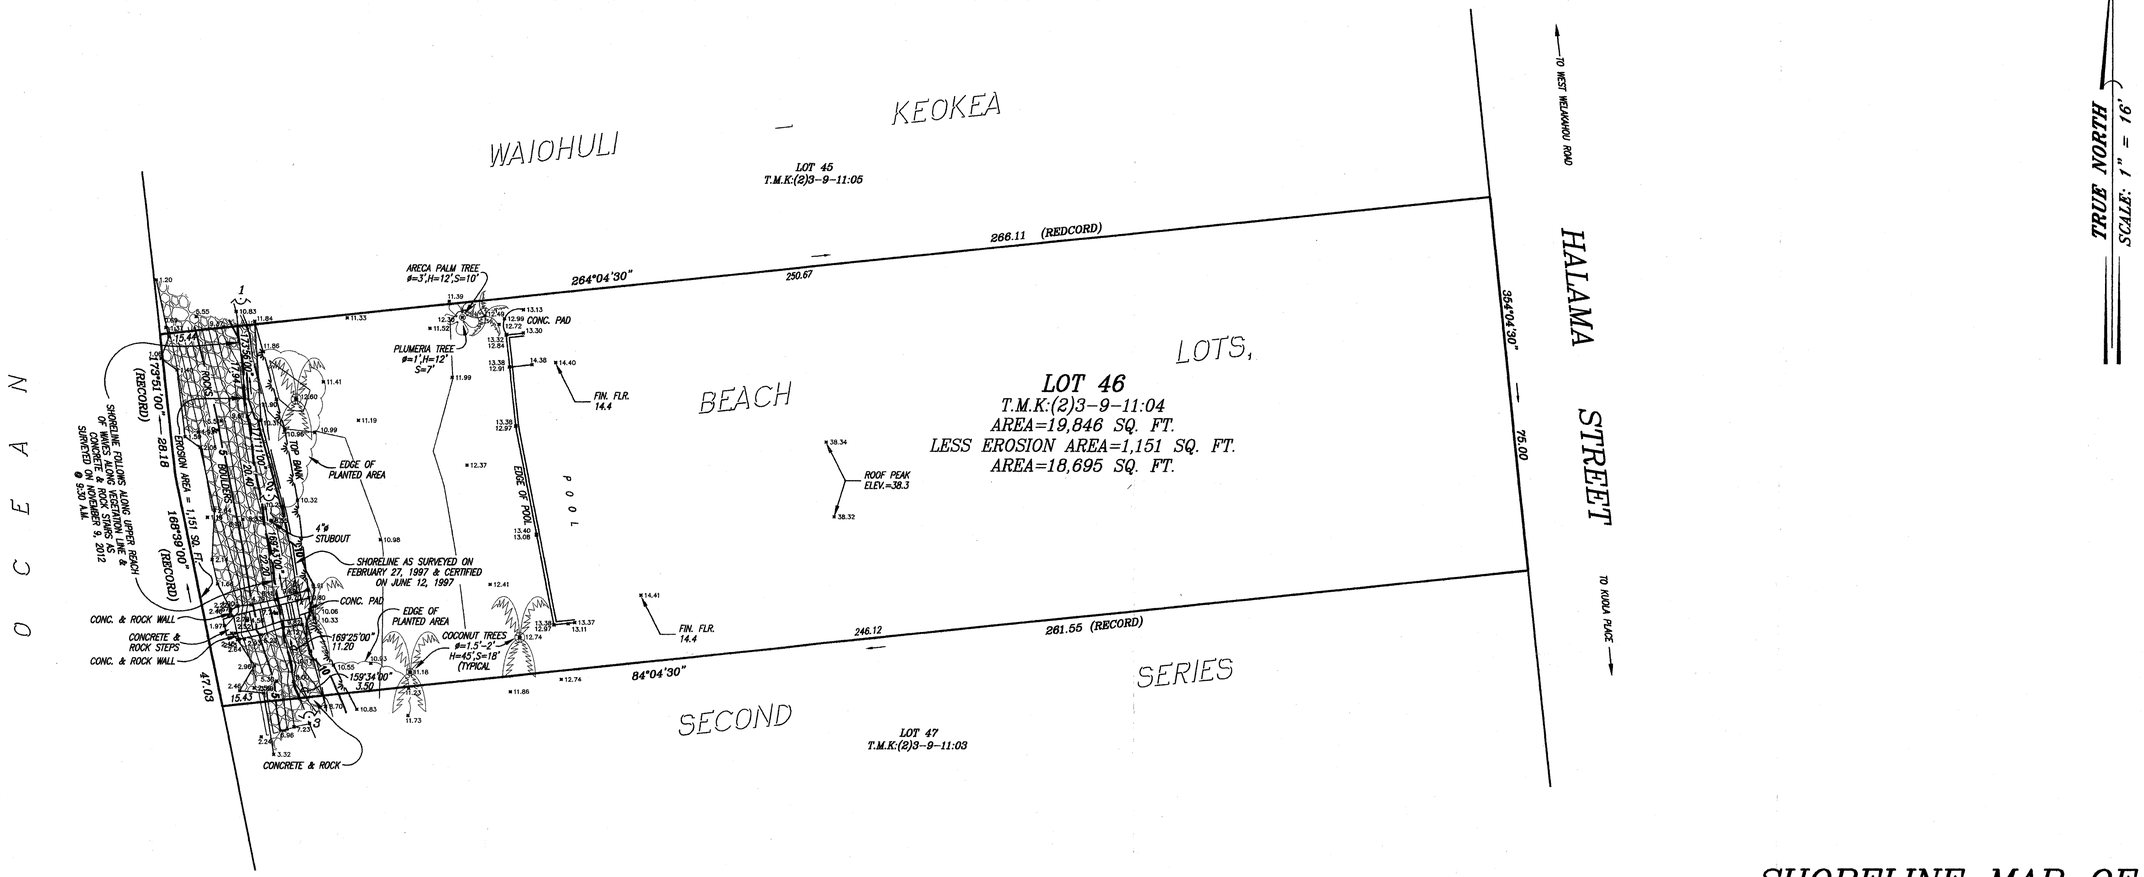

NOTES:

1. TOPOGRAPHIC INFORMATION SHOWN HEREON IS BASED ON AN ACTUAL FIELD SURVEY PERFORMED ON NOVEMBER 9, 2012 @ 9:30 A.M.
2. ELEVATIONS SHOWN HEREON ARE REFERENCED BY ANA AINA LAND SURVEYORS, AND PROVIDED TO THIS OFFICE BY WAYNE ARAKAKI ENGINEERING, LLC CIVIL ENGINEERING & LAND PLANNING. ELEVATIONS ARE BASED ON STATION 32 " " @ THE EDGE OF SIDEWALK. ELEVATION TAKEN AS 7.45 ABOVE MEAN SEA LEVEL N.G.V.D. 1929, AS REFERENCED FROM FIRM BENCHMARK RM 53 A CROSS CUT ON TOP OF A FIRE HYDRANT @ THE INTERSECTION OF WAIONO STREET & WAIONO PLACE AS SHOWN ON FIRM MAP 150003-0265 C, DATED SEPTEMBER 6, 1989 AND INDEX MAP DATED MAY 15, 2002.
3. AZIMUTHS AND COORDINATES SHOWN HEREON REFER TO GOVERNMENT SURVEY TRIANGULATION STATION "PUU O KALI" △.
4. ? ⌒ DENOTES PHOTO NUMBER, LOCATION AND DIRECTION.

T.M.K: (2) 3-9-11: 04

0 16 32 48 64 80
SCALE IN FEET

SHORELINE MAP OF LOT 46 OF THE WAIOHULI – KEOKEA BEACH LOTS, SECOND SERIES

SITUATE AT WAIOHULI – KEOKEA,
KIHEI, WAILUKU, MAUI, HAWAII

DATE: JANUARY 31, 2013 SCALE: 1" = 16'

AKAMAI LAND SURVEYING, INC.
P.O. BOX 1748
MAKAWAO, MAUI, HAWAII 96768

PROPERTY OWNER & ADDRESS:

RANDY HECHT
1716 HALAMA STREET
KIHEI, HI 96753

SHERMAN DUDLEY DEPONTE
LICENSED PROFESSIONAL LAND SURVEYOR
No. 6960
HAWAII, U.S.A.

THIS WORK WAS DONE BY ME OR UNDER MY DIRECT SUPERVISION.
31 JAN 13
SHERMAN DUDLEY DEPONTE
LICENSED PROFESSIONAL LAND SURVEYOR
STATE OF HAWAII CERTIFICATE NO. 6960
EXPIRATION DATE: APRIL 30, 2014

JOB NO. 212310SHR