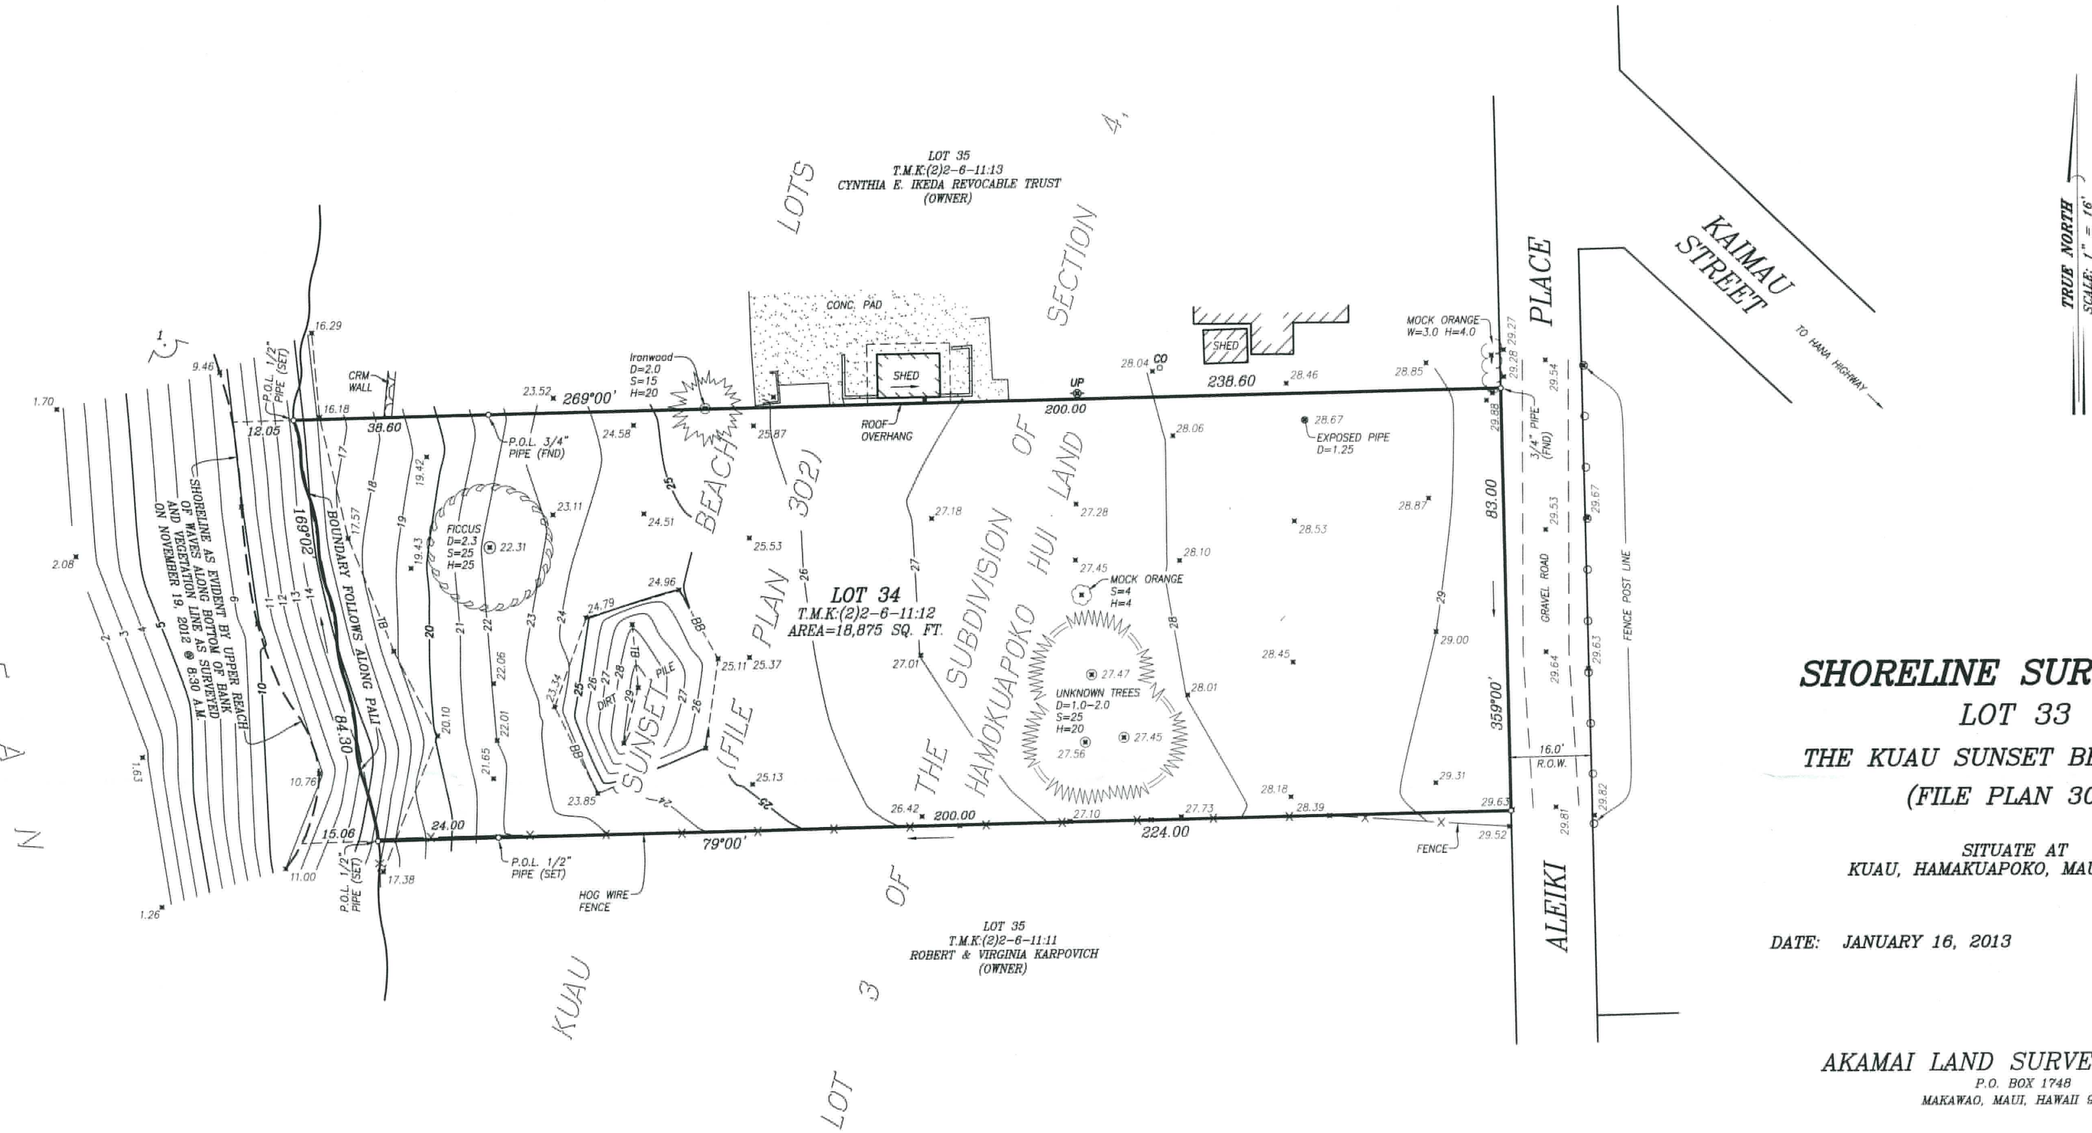

SHORELINE SURVEY OF
LOT 33
THE KUAU SUNSET BEACH LOTS
(FILE PLAN 302)

SITUATE AT
KUAU, HAMAKUAPOKO, MAUI, HAWAII

DATE: JANUARY 16, 2013 SCALE: 1" = 16'

AKAMAI LAND SURVEYING, INC.
P.O. BOX 1748
MAKAWAO, MAUI, HAWAII 96768

NOTES:

1. TOPOGRAPHIC INFORMATION SHOWN HEREON IS BASED ON AN ACTUAL FIELD SURVEY PERFORMED ON NOVEMBER 19, 2012 @ 8:30 A.M.
2. AZIMUTHS, COORDINATES AND DISTANCES SHOWN HEREON ARE RECORD AND REFER TO GOVERNMENT SURVEY TRIANGULATION STATION "PUU NENE" △.
3. OWNERS OF ADJOINING PROPERTIES TAKEN FROM COUNTY OF MAUI REAL PROPERTY ASSESSMENT RECORDS.
4. ELEVATIONS SHOWN HEREON ARE BASED ON THE TOP OF FIRE HYDRANT #101 LOCATED ON HANA HIGHWAY APPROXIMATELY 200 FEET SOUTHWESTERLY ON THE KAIMAU STREET AND HANA HIGHWAY INTERSECTION PER THE STATE OF HAWAII DEPARTMENT OF TRANSPORTATION HIGHWAYS DIVISION. ELEVATION TAKEN AS 46.42 FEET ABOVE MEAN SEA LEVEL (LOCAL TIDAL DATUM).
5. ? ⟨ DENOTES PHOTO NUMBER AND DIRECTION

MAILING ADDRESS

ALEIKI PLACE LLC
10700 EAST BETHANY DRIVE, SUITE 200
AURORA, CO 80014

PROPERTY OWNER & ADDRESS:

ALEIKI PLACE LLC
61 ALEIKI PLACE
PAIA, HAWAII 96779

0 16 32 48 64 80
SCALE IN FEET

SHERMAN DUDLEY DEPONTE
LICENSED PROFESSIONAL LAND SURVEYOR
No. 6960
HAWAII, U.S.A.

THIS WORK WAS DONE BY ME OR UNDER MY DIRECT SUPERVISION.
15 FEB 13

SHERMAN DUDLEY DEPONTE
LICENSED PROFESSIONAL LAND SURVEYOR
STATE OF HAWAII CERTIFICATE NO. 6960
EXPIRATION DATE: APRIL 30, 2014

T.M.K: (2) 2-6-11: 12

21" x 32" = 4.7 SQ. FT.

SHEET 1 OF 1

JOB NO. 212328-SHORE