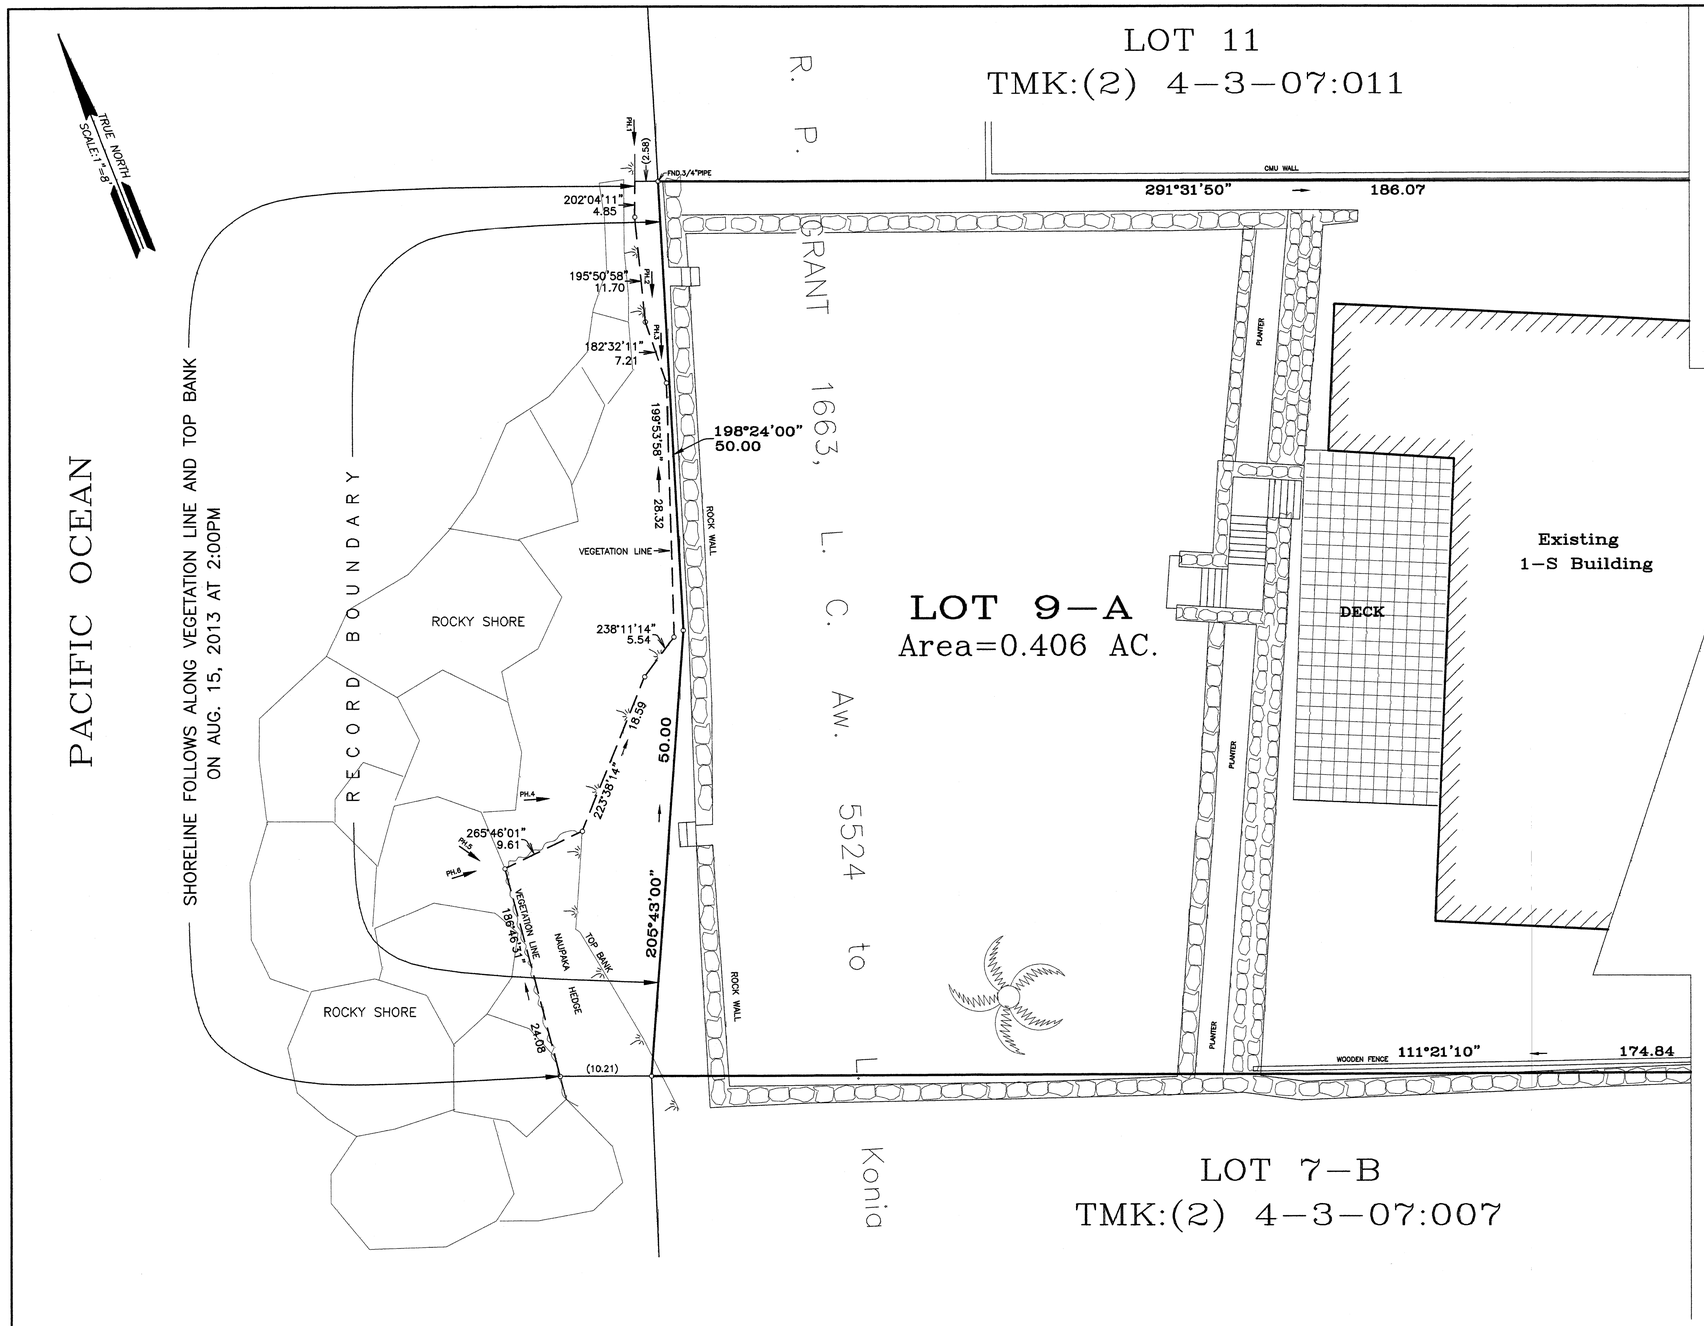

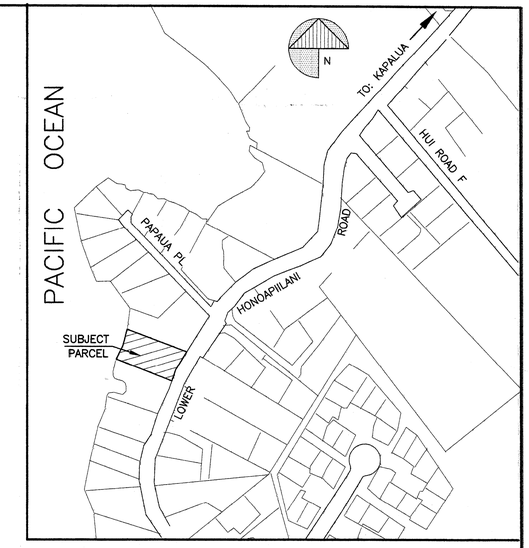

VICINITY MAP

NTS

NOTES:

1. This map is based from a survey performed on Aug. 15, 2013
2. Coordinates and azimuths are based from Triangulation Station "MALO" and its meridian was established from found boundary corner monuments of this Lot and adjoining Lots.

TMK:(2) 4-3-07:009

8 0 8 24

Scale 1" = 8 ft.

Property Address:
5197 Lower Honoapiilani Road
Lahaina, Hawaii 96761

Owner:
Robert L. Hunt II
Nancy Lee Hunt
332 Patrician Way
Pasadena, CA 91105

Prepared by:
VALENCIA LAND SURVEYING
P.O. Box 546
Lahaina, Hawaii 96767
Tel. 808-661-3257 /385-6110

This work was prepared by me or under my direct supervision.
VALENCIA LAND SURVEYING
Arthur P. Valencia 9/27/13
ARTHUR P. VALENCIA
Licensed Professional Land Surveyor
State of Hawaii Certificate No. 10026
Exp. Date:4-30-14

ARTHUR P. VALENCIA
LICENSED PROFESSIONAL LAND SURVEYOR
No. 10026
HAWAII, U.S.A.

PREPARED BY:
VALENCIA LAND SURVEYING
P. O. Box 546
LAHAINA, MAUI, HAWAII 96767
808-661-3257

PICTURE INDEX MAP

Shoreline Verification

(FOR BUILDING SETBACK PURPOSES)

LOT 9-A

Kahana Sunset Beach Lots

TMK:(2) 4-3-07:009

Alaeloa and Honokeana

Kaanapali, Maui, Hawaii