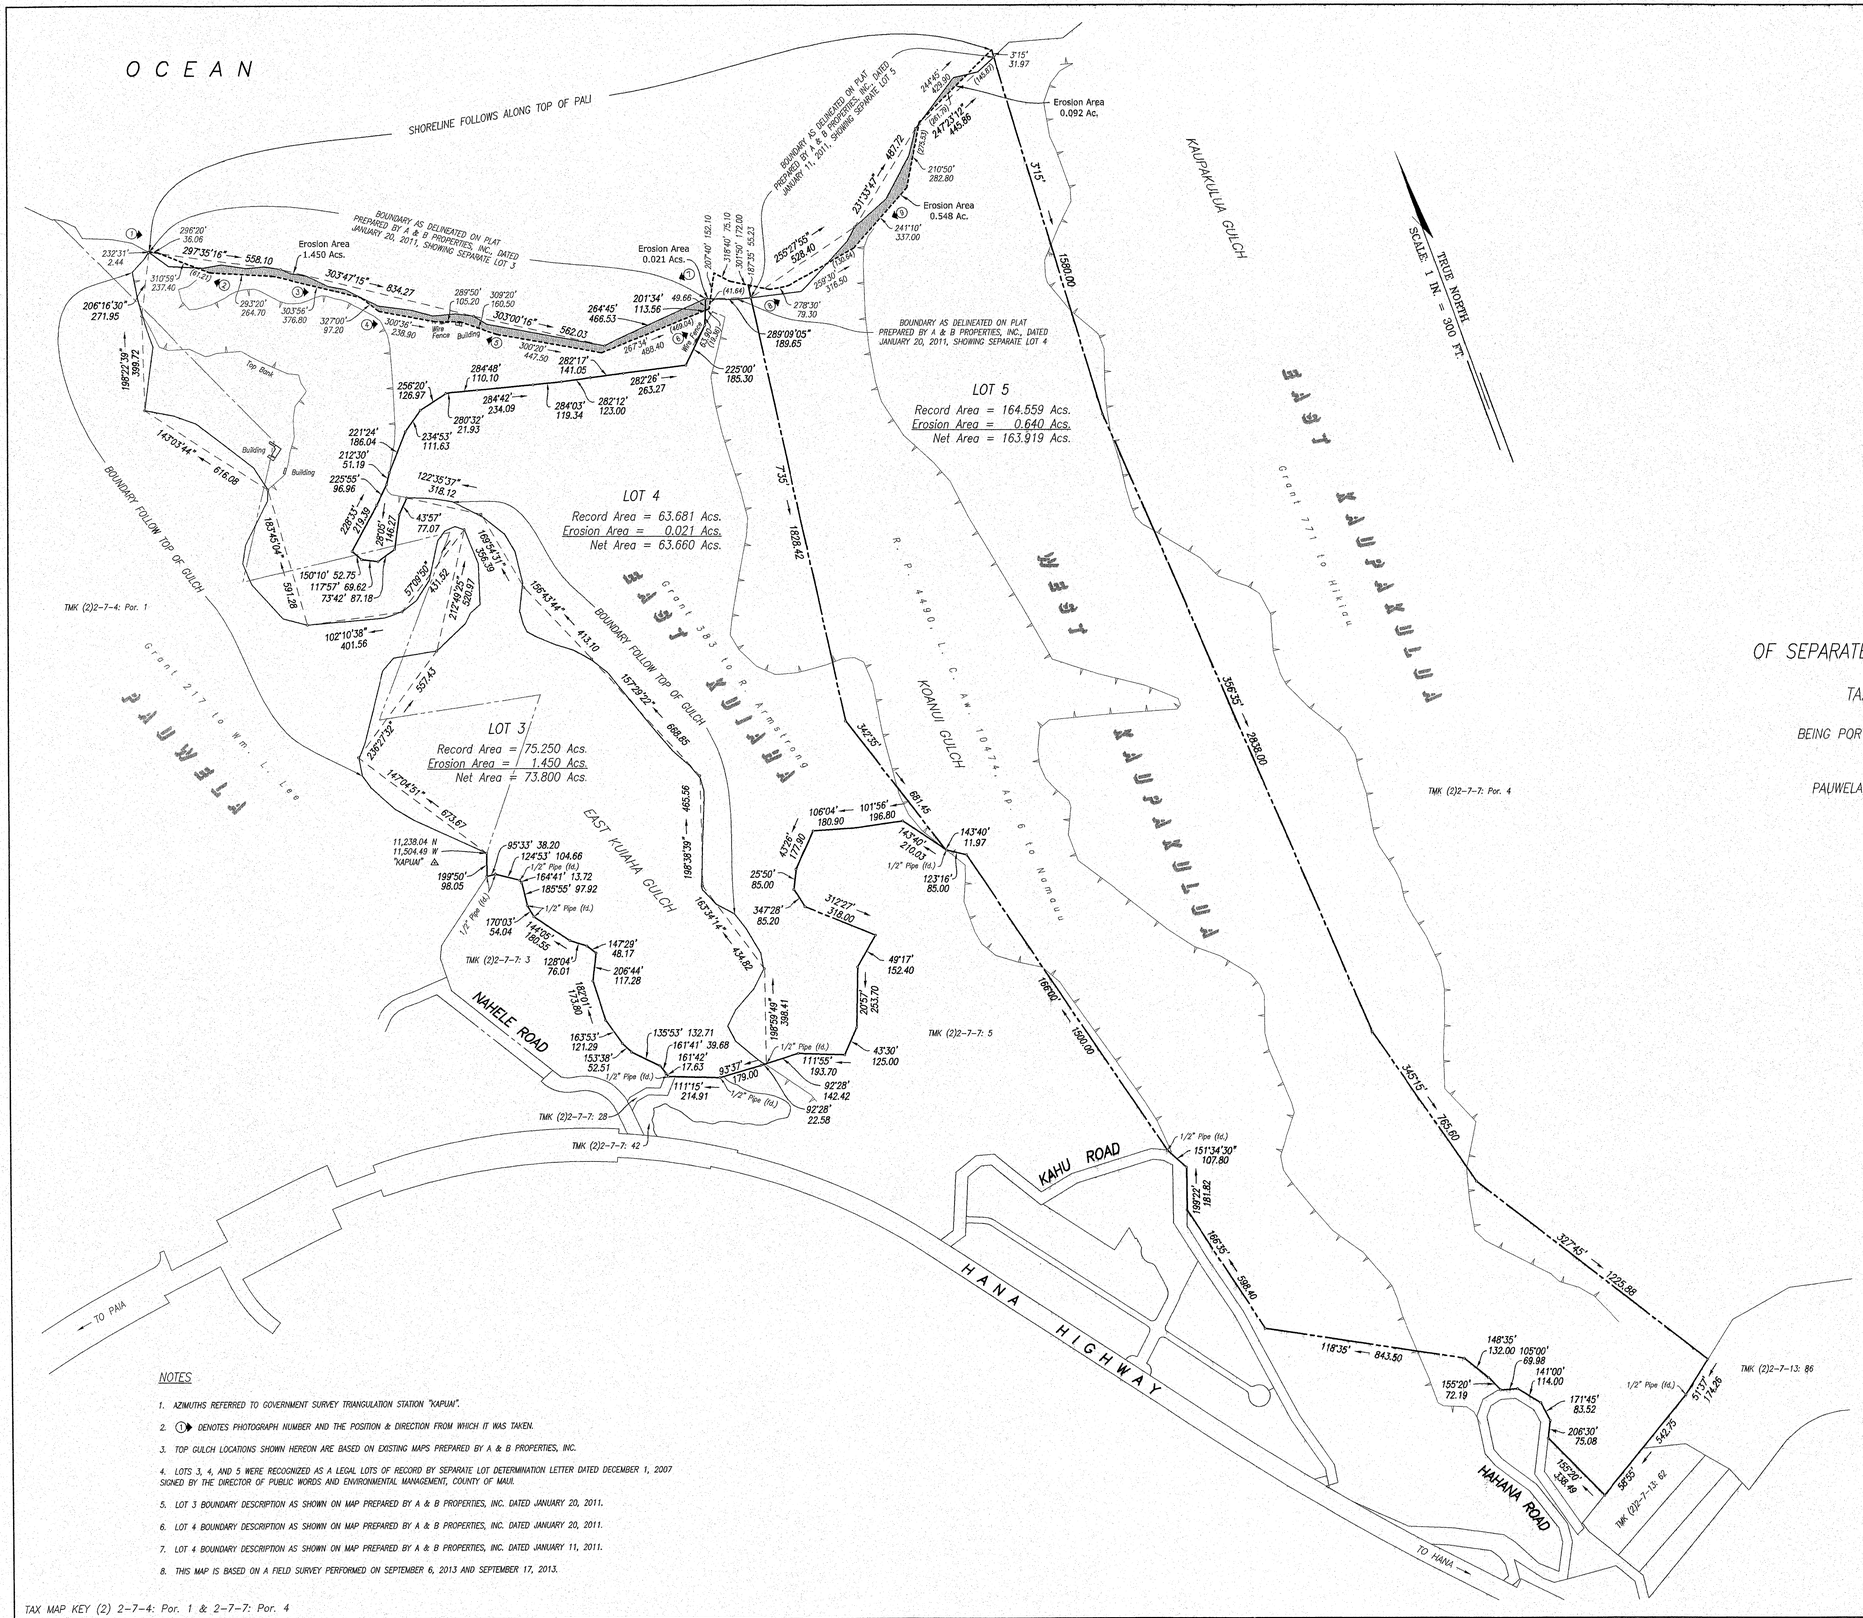

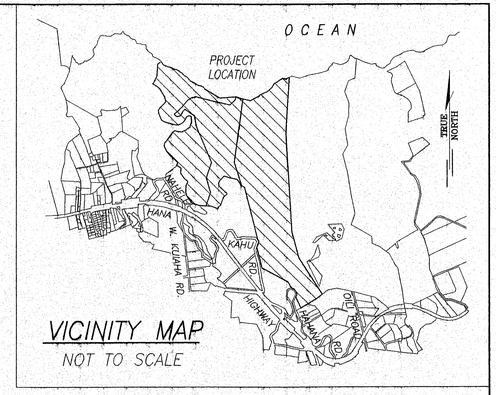

SHORELINE SURVEY

LOTS 3, 4, AND 5

OF SEPARATE LOT DETERMINATION LETTER DATED DECEMBER 1, 2007

TAX MAP KEYS (2) 2-7-4: POR. 1 AND 2-7-7: POR. 4

BEING PORTIONS OF GRANT 383 TO RICHARD ARMSTRONG, GRANT 217 TO WILLIAM L. LEE, AND R. P. 4490, L. C. AW. 10474, APANA 6 TO NAMAUU

PAUWELA, EAST KUIHA, & WEST KAUPAKULUA, HAMAKUALOA, MAKAWAO, MAUI, HAWAII

JOB NO. 11001-09 DATE: OCTOBER 31, 2013

OWNER:

ALEXANDER & BALDWIN, LLC.
11 S. PUUNENE AVENUE
KAHULUI, HI 96732

NOTES

1. AZIMUTHS REFERRED TO GOVERNMENT SURVEY TRIANGULATION STATION "KAPUA".
2. ① DENOTES PHOTOGRAPH NUMBER AND THE POSITION & DIRECTION FROM WHICH IT WAS TAKEN.
3. TOP GULCH LOCATIONS SHOWN HEREON ARE BASED ON EXISTING MAPS PREPARED BY A & B PROPERTIES, INC.
4. LOTS 3, 4, AND 5 WERE RECOGNIZED AS A LEGAL LOTS OF RECORD BY SEPARATE LOT DETERMINATION LETTER DATED DECEMBER 1, 2007 SIGNED BY THE DIRECTOR OF PUBLIC WORDS AND ENVIRONMENTAL MANAGEMENT, COUNTY OF MAUI.
5. LOT 3 BOUNDARY DESCRIPTION AS SHOWN ON MAP PREPARED BY A & B PROPERTIES, INC. DATED JANUARY 20, 2011.
6. LOT 4 BOUNDARY DESCRIPTION AS SHOWN ON MAP PREPARED BY A & B PROPERTIES, INC. DATED JANUARY 20, 2011.
7. LOT 4 BOUNDARY DESCRIPTION AS SHOWN ON MAP PREPARED BY A & B PROPERTIES, INC. DATED JANUARY 11, 2011.
8. THIS MAP IS BASED ON A FIELD SURVEY PERFORMED ON SEPTEMBER 6, 2013 AND SEPTEMBER 17, 2013.

ControlPoint Surveying, Inc.
1129 Lower Main Street, Suite 102
Wailuku, Hawaii 96793

This work was prepared by me or under my supervision.

NORMAN K. MURAKAMI
LICENSED PROFESSIONAL LAND SURVEYOR
No. 5824
HAWAII, U.S.A.

Licensed Professional Land Surveyor
Certificate Number LS-5824 Exp. 4/30/14

TAX MAP KEY (2) 2-7-4: Por. 1 & 2-7-7: Por. 4