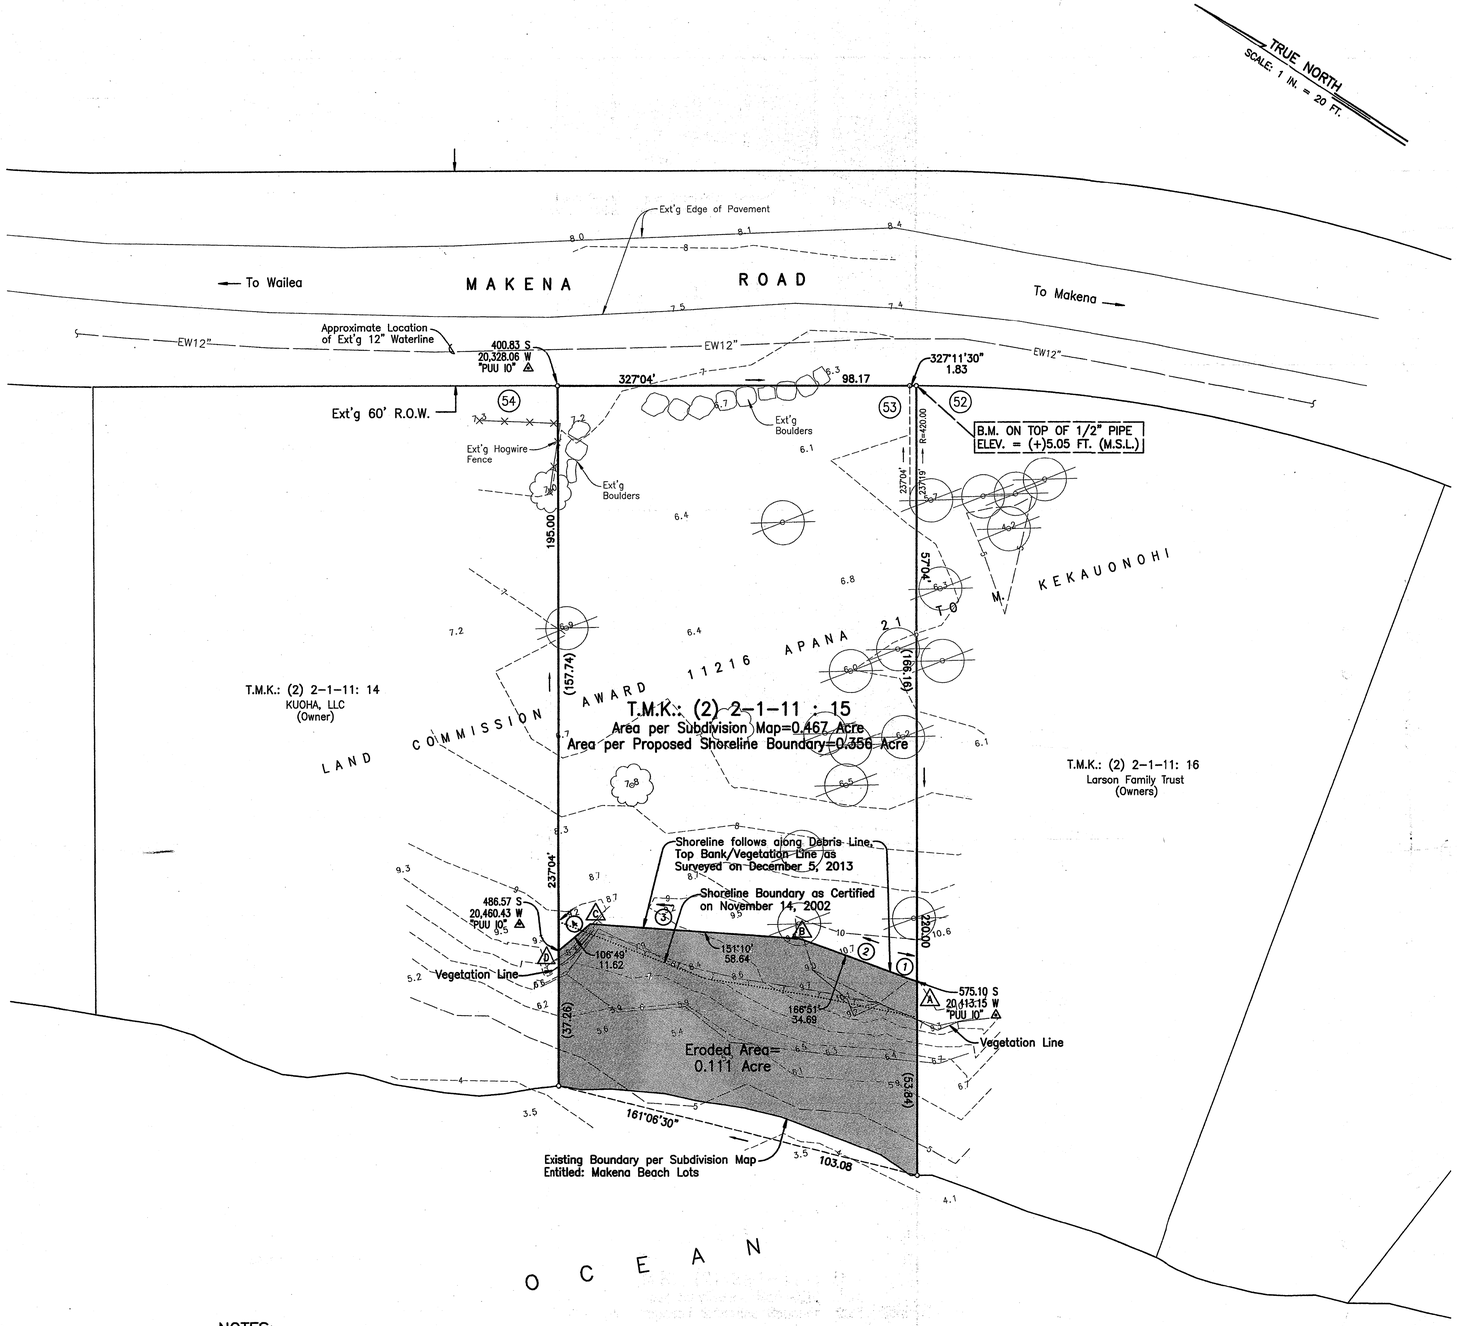

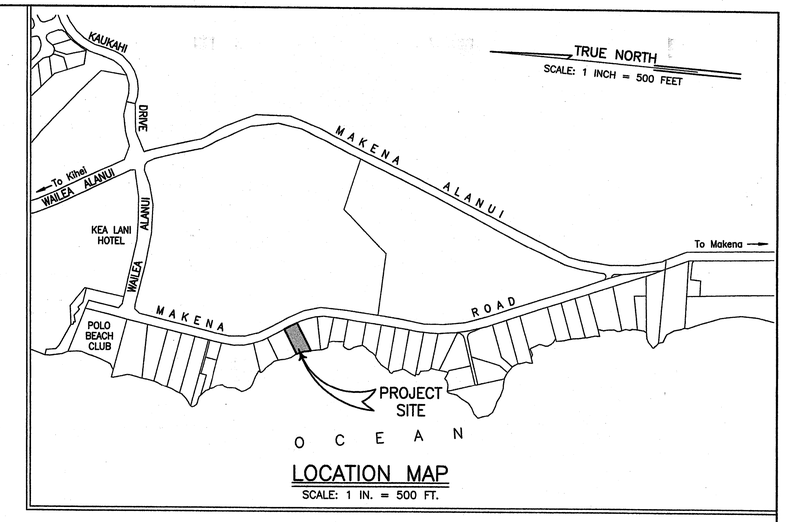

LOCATION MAP
SCALE: 1 IN. = 500 FT.

SHORELINE CERTIFICATION MAP FOR TAX MAP KEY (2) 2-1-11: 15

BEING A PORTION OF LAND COMMISSION AWARD 11216, APANA 21 TO M. KEKAUONOHI
BEING ALSO ALL OF LOT 53 OF MAKENA BEACH LOTS

PALAUEA, HONUAULA, MAKAWAO, MAUI, HAWAII

0 20 40 60 80
SCALE: 1 IN. = 20 FT.

OWNER: LEONE-PERKINS FAMILY TRUST
ADDRESS: 13385 ROBLEDA ROAD
LOS ALTOS, CA 94022
PROPERTY ADDRESS: 4492 MAKENA ROAD
MAUI, HAWAII

LEGEND:

- EW12" — EXISTING WATERLINE W/ SIZE
- 20 — EXISTING GRADE
- 20.0 — EXISTING SPOT ELEVATION
- EXISTING KIAWE TREE
- EXISTING TREE
- POINT NUMBER
- PHOTO NUMBER

NOTES:

1. ALL AZIMUTHS AND RECORD COORDINATES, REFERS TO GOVERNMENT SURVEY TRIANGULATION STATION "PUU IO".
2. OWNERS OF ADJOINING LANDS, AS SHOWN ON PLAN, TAKEN FROM RECORDS IN THE REAL PROPERTY MAPPING BRANCH.
3. LOCATION OF EXISTING UNDERGROUND UTILITIES, AS SHOWN ON PLAN, ARE BASED ON AVAILABLE RECORD INFORMATION AND IS SUBJECT TO FIELD VERIFICATION.

REED M. ARIYOSHI
LICENSED PROFESSIONAL LAND SURVEYOR
NO. 6597
HAWAII, U.S.A.

Reed M. Ariyoshi 1/9/14
This map was prepared by me or under my supervision. Date

WARREN S. UNEMORI – ENGINEERING, INC.
Wells Street Professional Center – Suite 403
2145 Wells Street – Wailuku, Maui, Hawaii 96793
(808)242-4403 FAX: (808)244-4856

January 9, 2014

T.M.K.: (2) 2-1-11 : 15

02proj\02045\maps\shoreline0.dwg

WSUE #02045

24"x36"