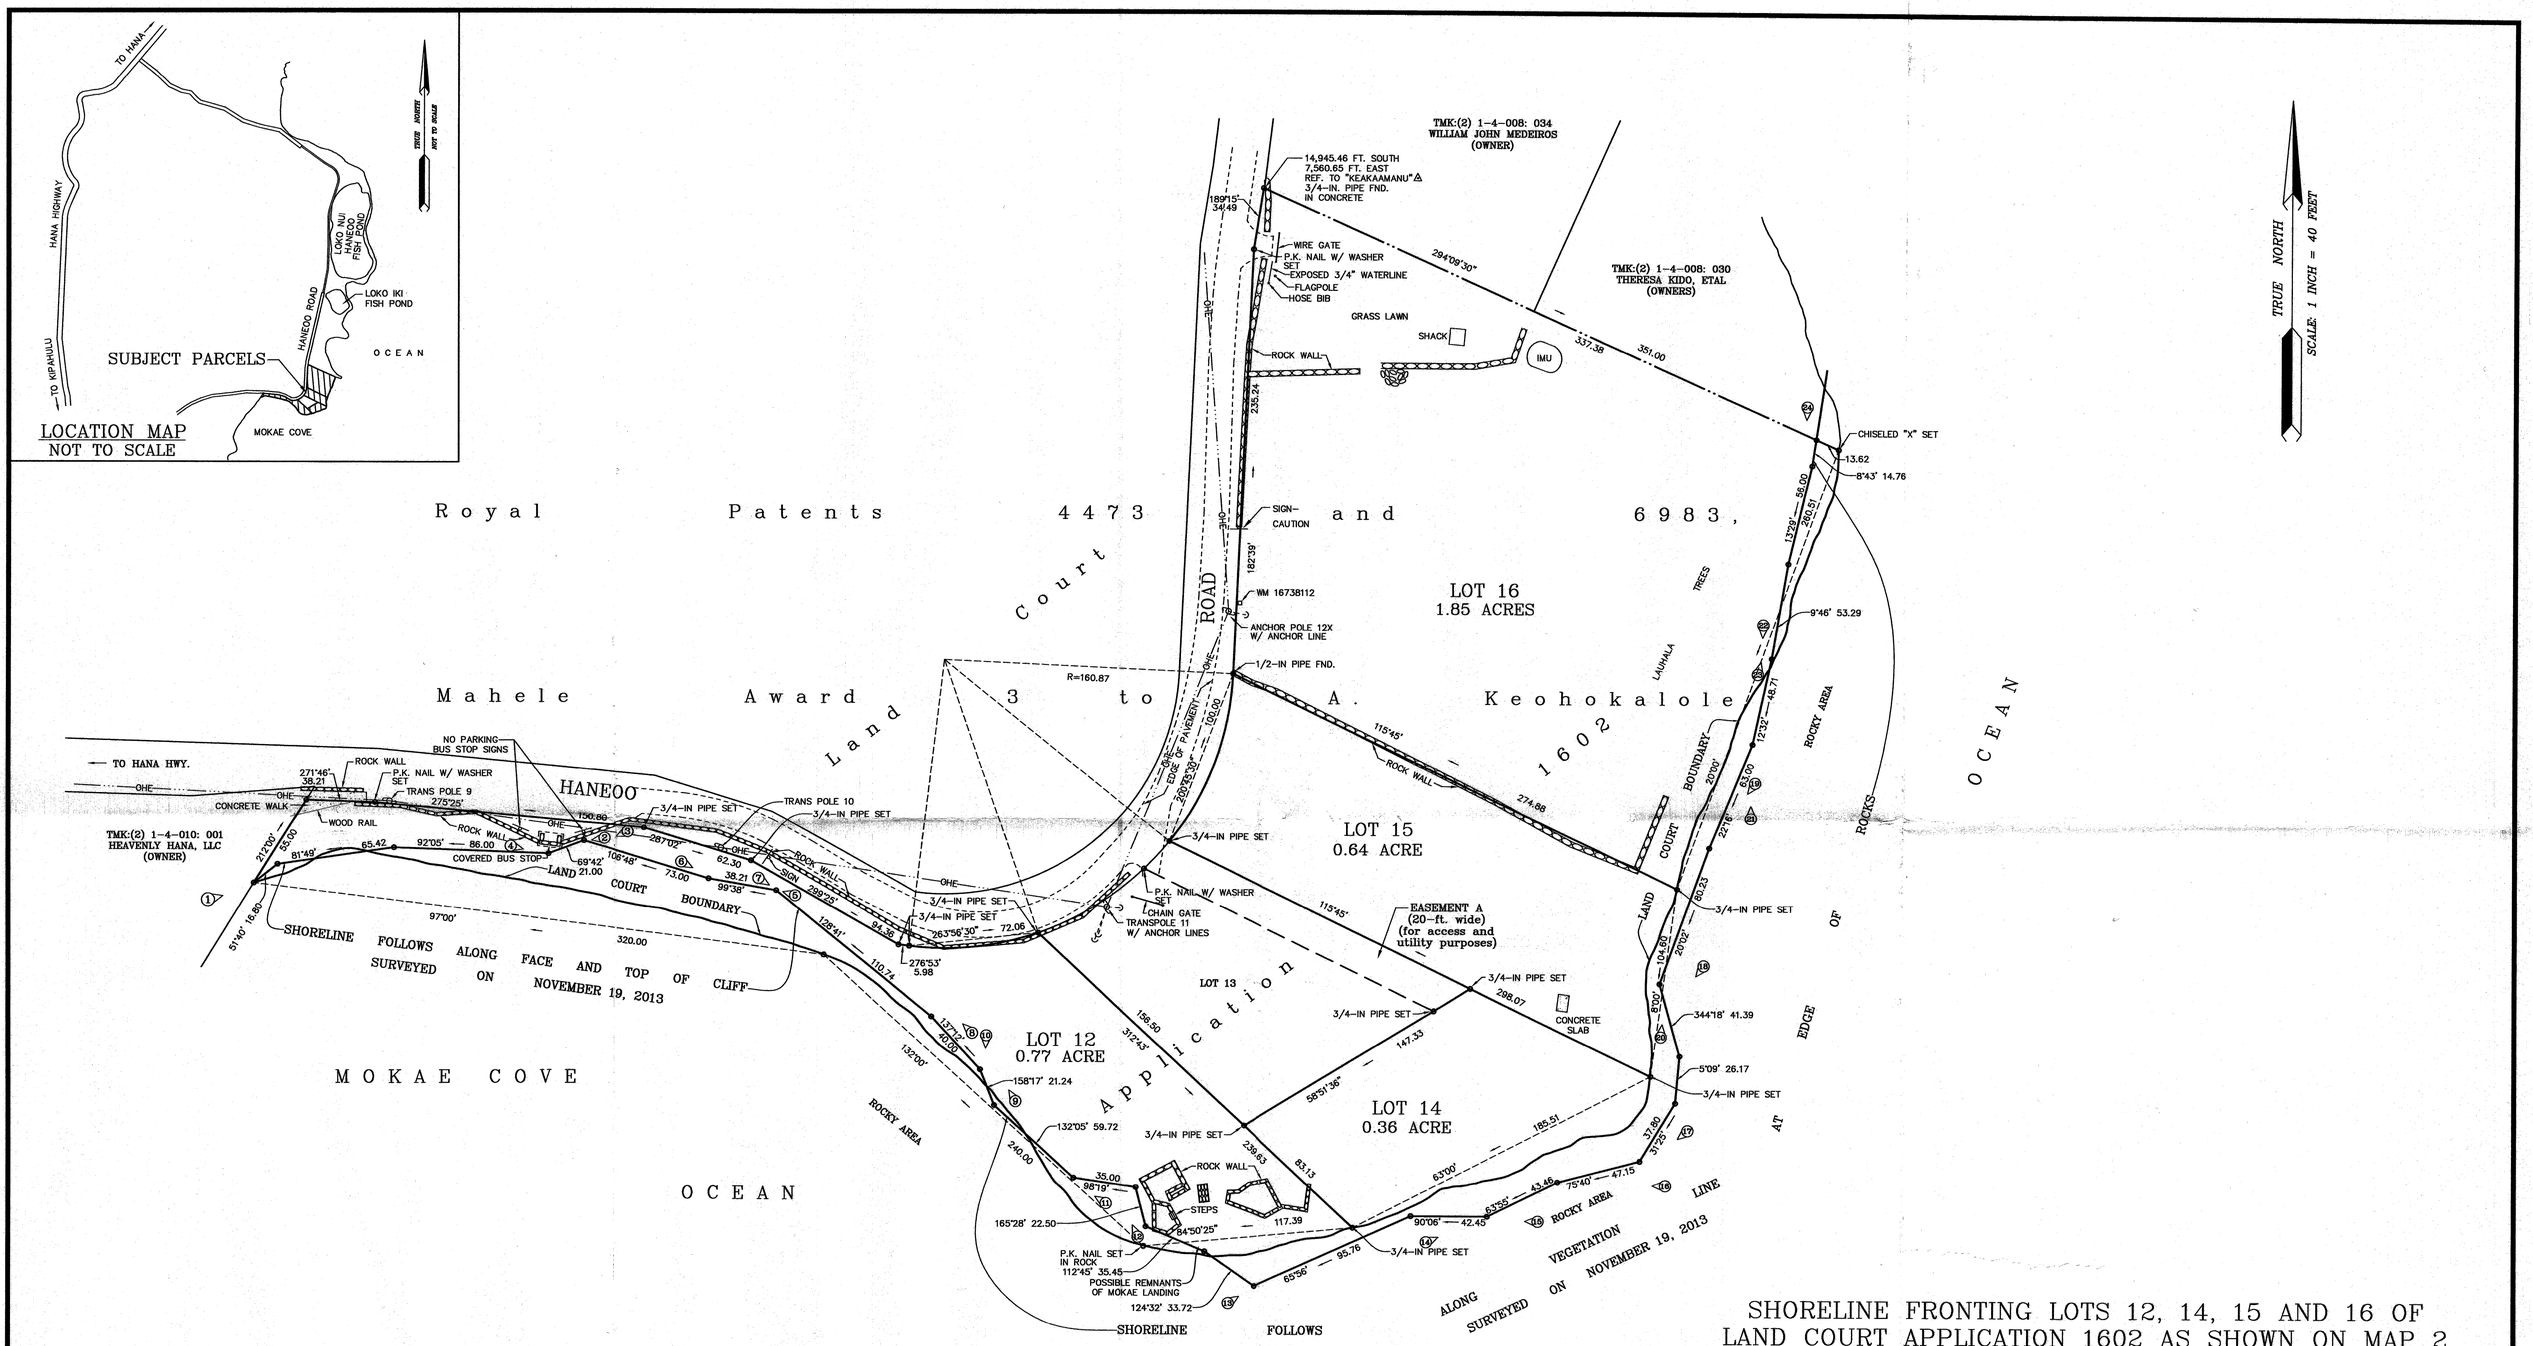

SHORELINE FRONTING LOTS 12, 14, 15 AND 16 OF LAND COURT APPLICATION 1602 AS SHOWN ON MAP 2

Being a portion of Royal Patents 4473 and 6983 Mahele Award 3 to A. Keohokalole

SITUATED AT HAMOA, BETWEEN MOKAE AND HANAOO, HANA, MAUI, HAWAII

OWNER: HAMOA POINT HOMESTEAD LLC
ADDRESS: HANEOO ROAD
HANA, MAUI, HI 96713

Prepared for:
Hamoa Point Homestead LLC
c/o Brook Starr
Land Use Consultants, LLC
P. O. Box 1085
Makawao, HI 96768
Scale: 1 Inch = 40 Feet
Date: February 10, 2014

BRUCE R. LEE
LICENSED PROFESSIONAL LAND SURVEYOR
No. 5983-LS
HAWAII, U.S.A.

This plat was prepared from a survey on the ground performed by me or under my supervision.

04/14

BRUCE R. LEE
Licensed Professional Land Surveyor Certificate No. 5983-LS

NOTES:

1. Azimuths and coordinates shown hereon refer to Government Survey Triangulation Station "KEAKAAMANU", designated thus "△".
2. Figures shown thus ②> indicates the number of the photograph and the position and direction in which it was taken.

TMK:(2) 1-4-008: 007, 025, 029, 031 & 042

24" X 36" = 6.0 SQ. FT.

NEWCOMER – LEE LAND SURVEYORS, INC. 1498 LOWER MAIN STREET, SUITE E, WAILUKU, MAUI, HAWAII 96793

DWG NO. 9596-SL

JOB NO. 13-9596