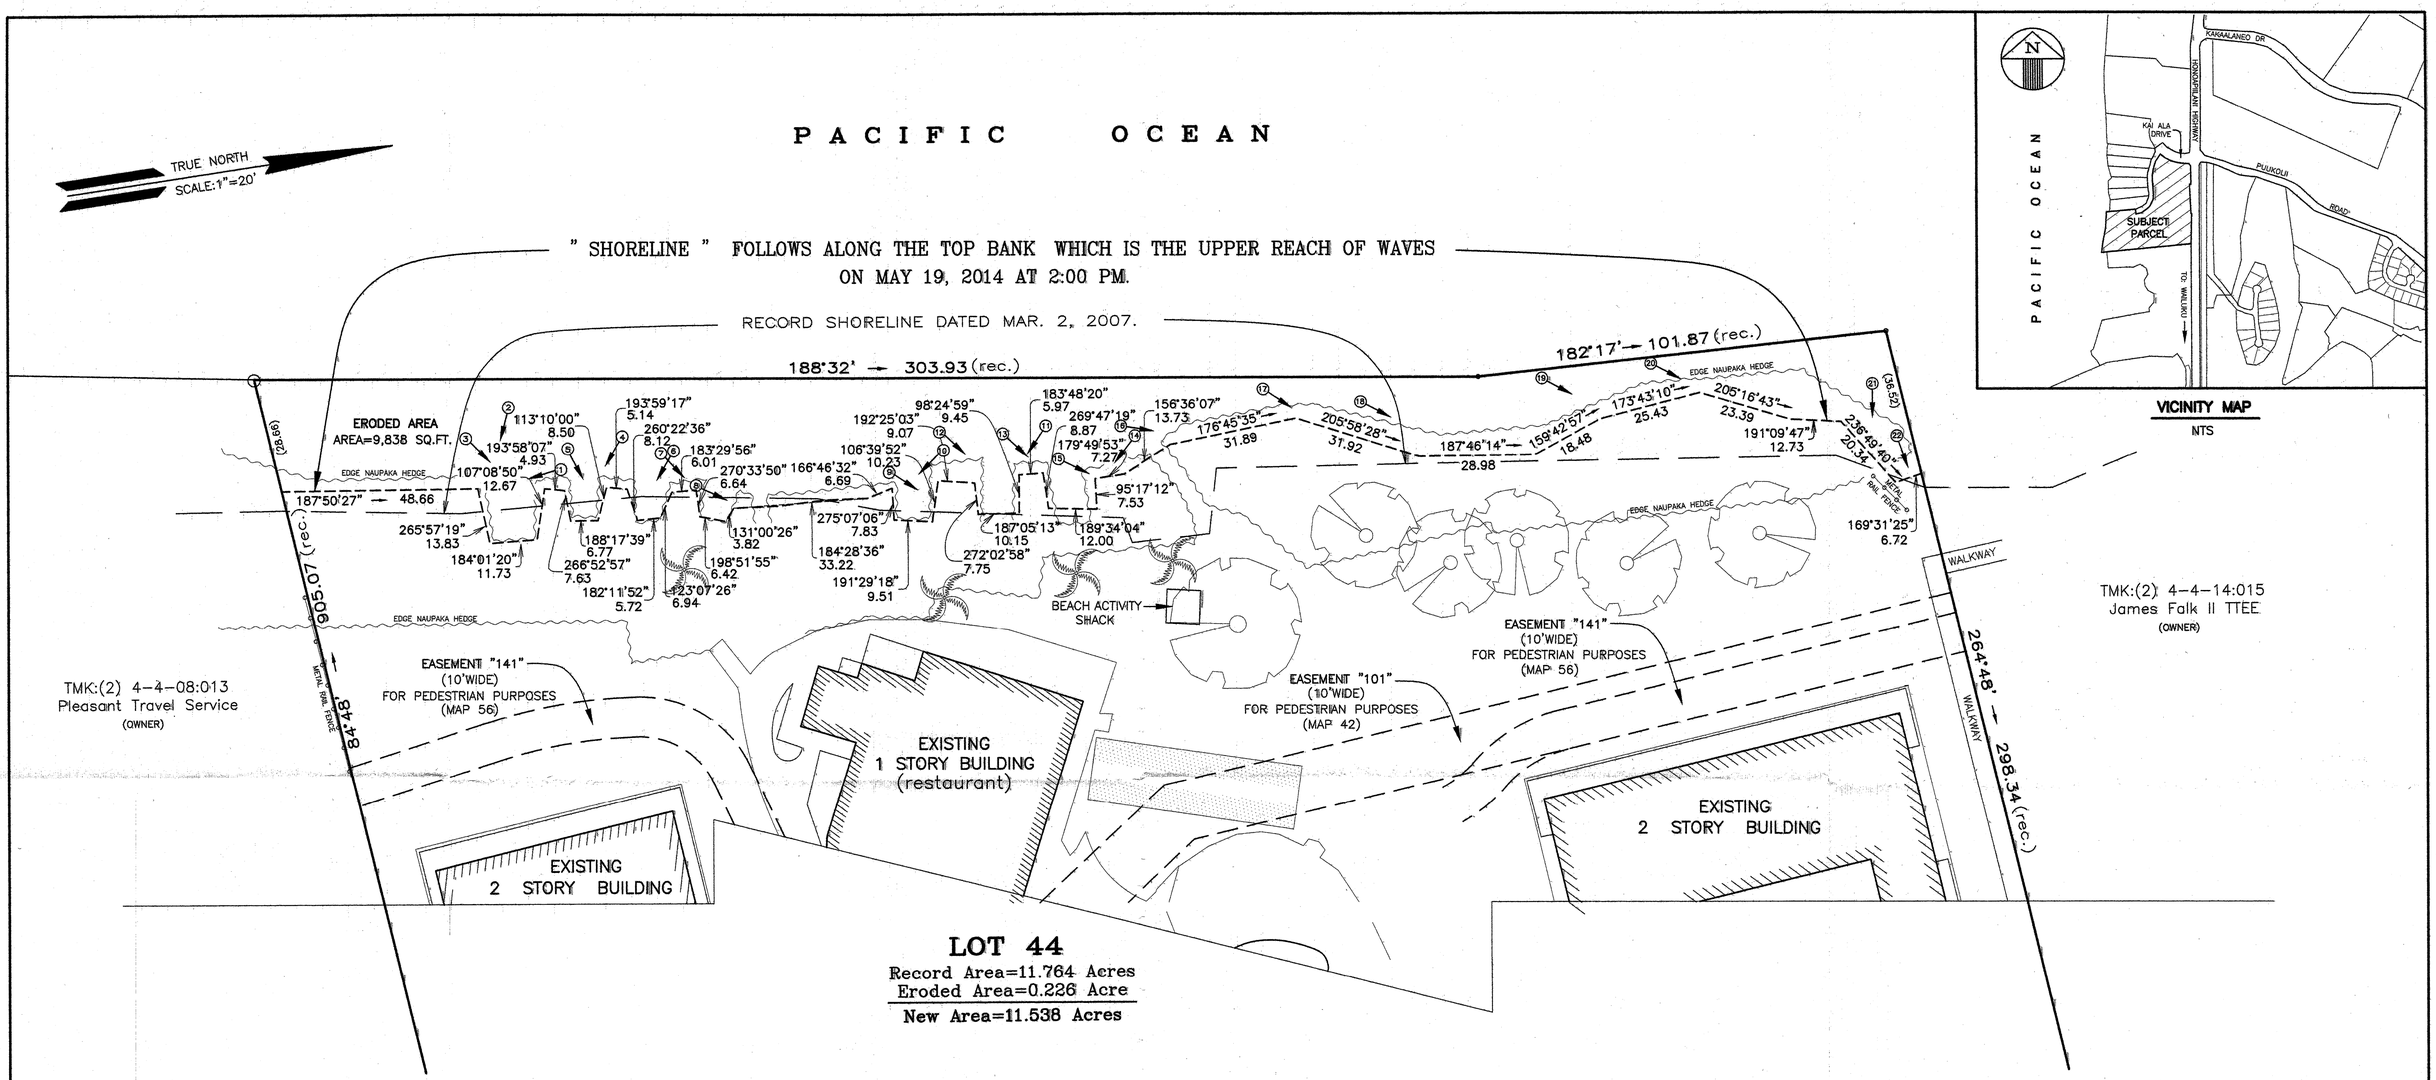

VICINITY MAP
NTS

Notes:

1. This map is based from a survey performed on May 19, 2014
2. Coordinates and azimuths are based from Government Survey Triangulation Station "MANINI" and its meridian was established from the Street survey monument along Kai'ala Drive.

Legend:

= TREE
=COCONUT
= NAUPAKA
= PICTURE NO. LOCATION AND DIRECTION

TMK:(2) 4-4-06:11

20 0 20 60
Scale 1" = 20 ft

Prepared for :

HALE KAANAPALI AOAO
C/O Patrick Flinn
45 Kai Ala Dr.
Lahaina, Maui, Hawaii 96761
Tel. No. 808-667-7791

This work was prepared by me or under my direct supervision.
Valencia Land Surveying
Arthur P. Valencia 5/24/14
Arthur P. Valencia
Licensed Professional Land Surveyor
State of Hawaii Certificate No. 10026
Exp. Date: 4-30-16
Tel. 808-661-3257 / 808-385-6110

ARTHUR P. VALENCIA
LICENSED PROFESSIONAL LAND SURVEYOR
No. 10026
HAWAII, U.S.A.

PICTURE INDEX MAP

Shoreline Verification

(For Building Permit Purposes)

LOT 44

LAND COURT APPLICATION 1744

(MAP 10)

"HALE KAANAPALI CONDO"

HANAKAOO, HONOKAWAI, KAANAPALI, LAHAINA, MAUI, HAWAII

21x32