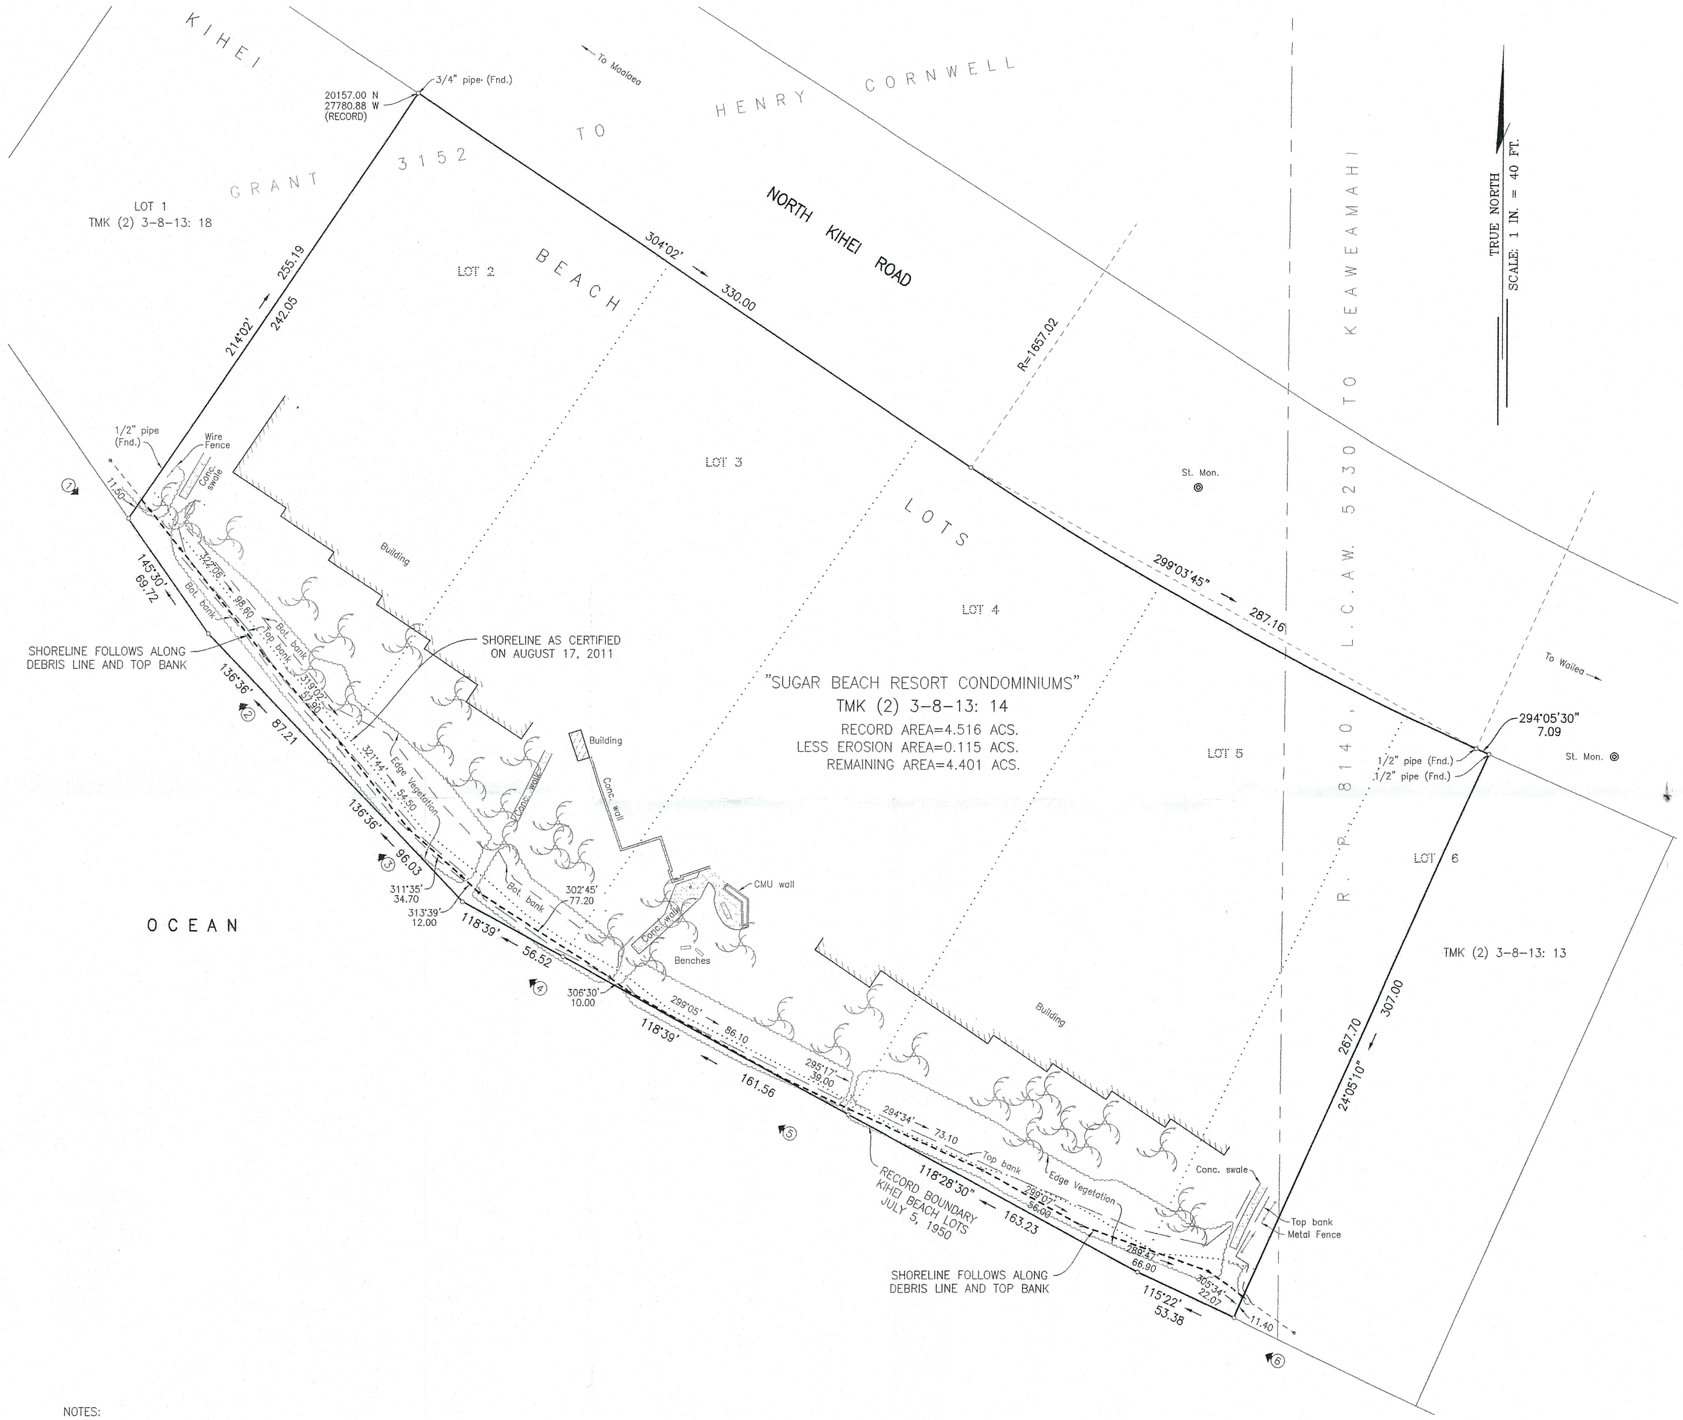

SHORELINE SURVEY

LOTS 2, 3, 4, 5 AND PORTION OF LOT 6 OF KIHEI BEACH LOTS

PORTIONS OF GRANT 3152 TO HENRY CORNWELL AND R. P. 8140, L. C. AW. 5230 TO KEAWEAMAHI

PULEHUNUI & WAIKAPU, KIHEI, MAUI, HAWAII

SITE ADDRESS: 145 NORTH KIHEI ROAD
KIHEI, HI 96753

OWNER: ASSOC. OF APARTMENT OWNERS
OF SUGAR BEACH RESORT

CONTROLPOINT SURVEYING, INC.
1129 Lower Main Street, Suite 102
Wailuku, Hawaii 96793

NORMAN K. MURAKAMI
LICENSED PROFESSIONAL LAND SURVEYOR
No. 5824
HAWAII, U.S.A.

This work was prepared by me
or under my supervision.

Licensed Professional Land Surveyor
Certificate Number LS-5824 Exp. 4/30/16

NOTES:

1. AZIMUTHS AND RECORD COORDINATES REFERRED TO GOVERNMENT SURVEY TRIANGULATION STATION "PUU O KALI".
2. ② INDICATES SHORELINE PHOTOGRAPH NUMBER AND DIRECTION.
3. FIELD SURVEY CONDUCTED APRIL 25, 2014 AND MAY 2, 2014.

GRAPHIC SCALE

40 0 20 40 80 160

(IN FEET)
1 inch = 40 ft.

TMK (2)3-8-13: 14

MAY 12, 2014

FN: 14001-06sl.dwg
FB: M-201

21" X 32" = 4.7 Sq. Ft.