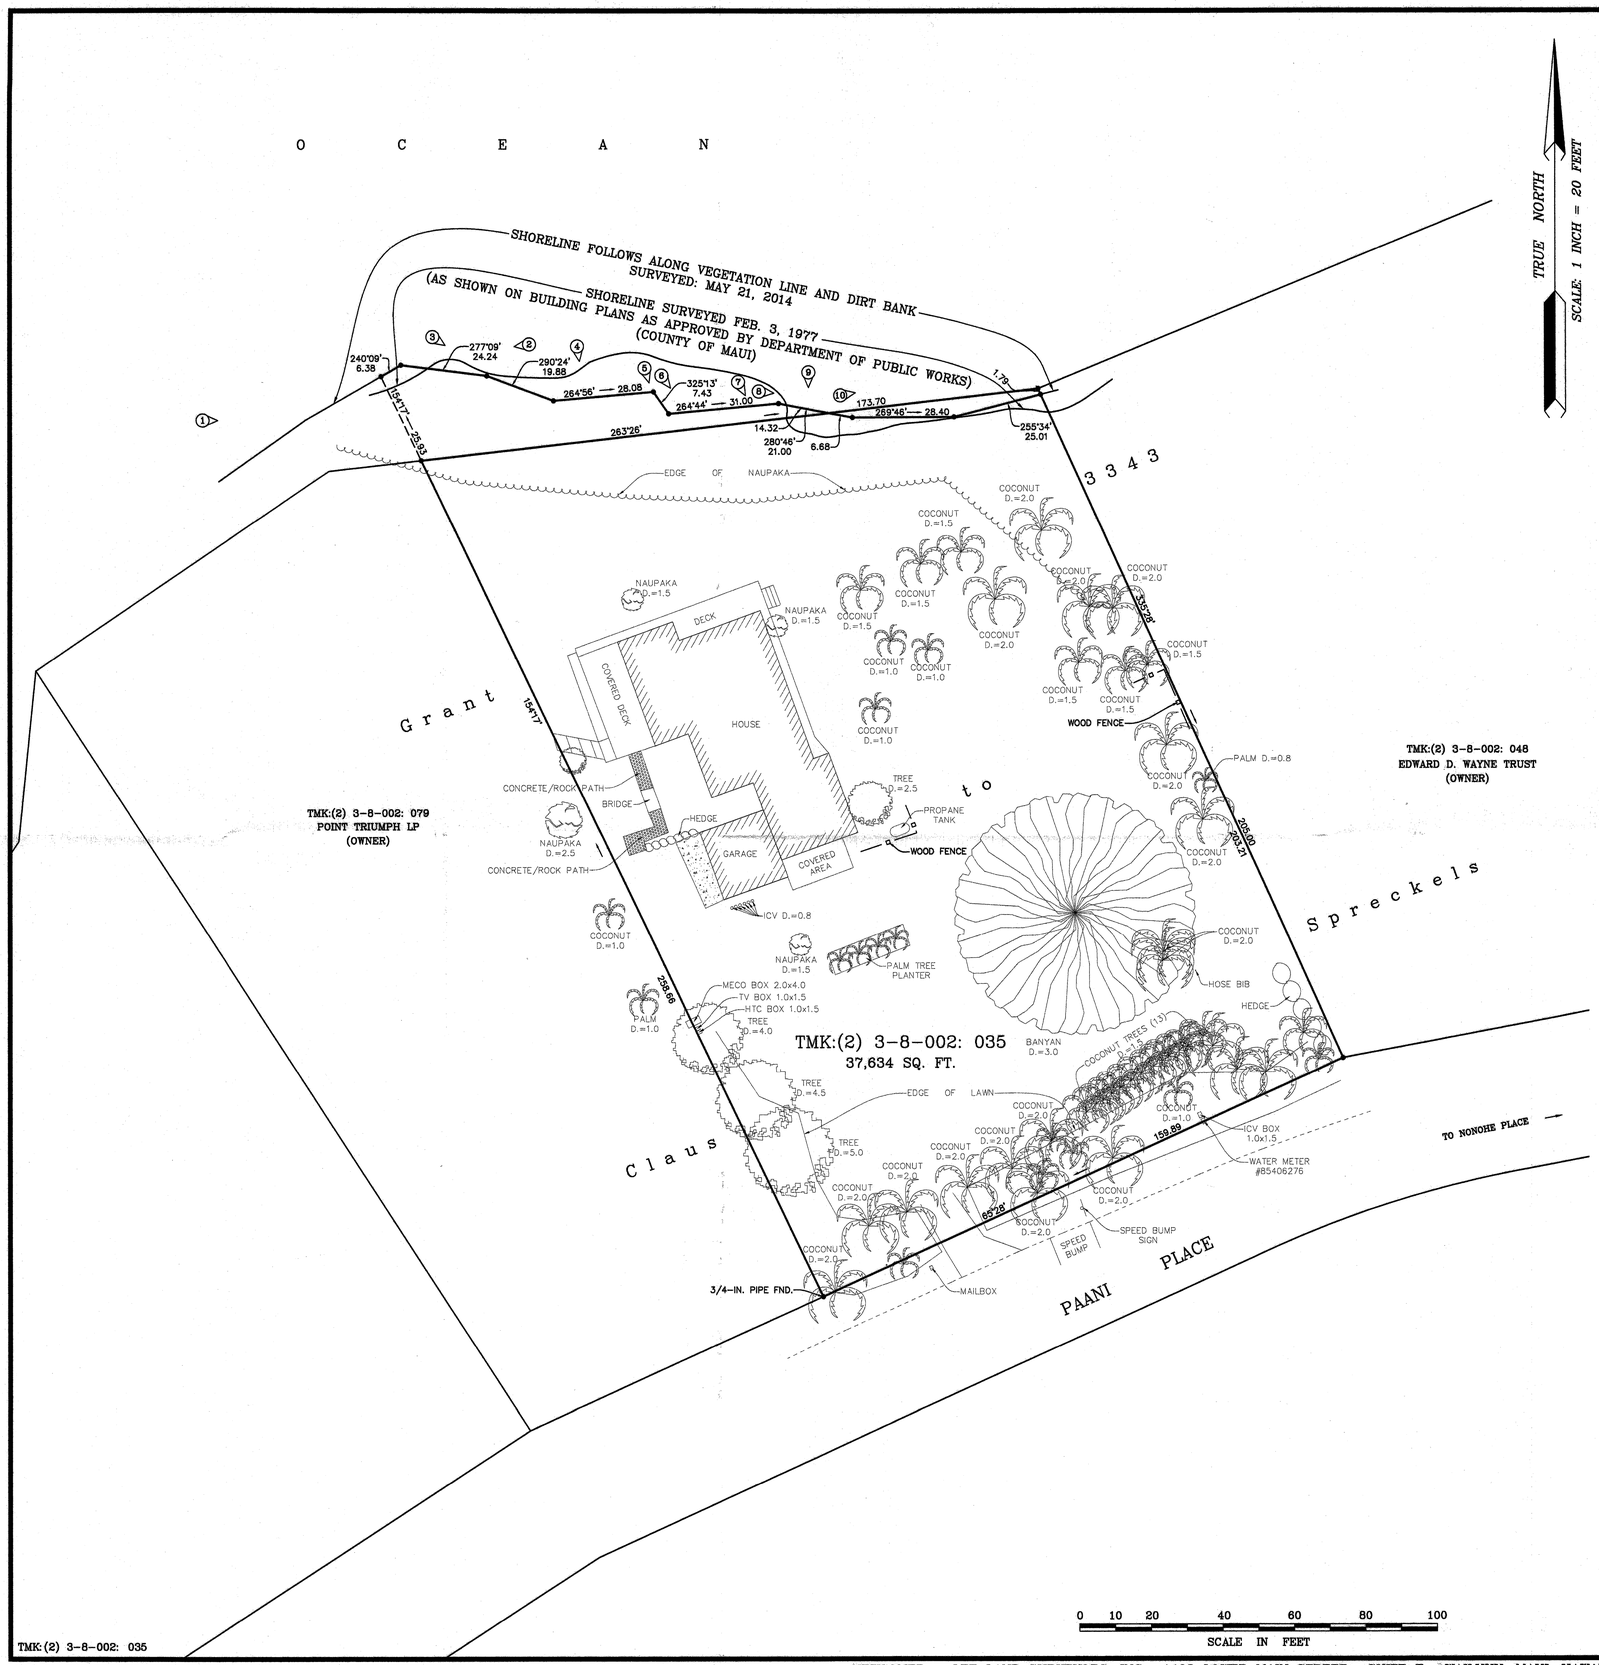

TRUE NORTH

SCALE: 1 INCH = 20 FEET

PLAT SHOWING

SHORELINE LOCATION FRONTING A PORTION OF GRANT 3343 TO CLAUS SPRECKELS BEING PARCEL 35 OF TAX MAP KEY:(2) 3-8-002

OWNER: CNS MAUI ASSOCIATES, LLC

SITUATED AT SPRECKELSVILLE BEACH, WAILUKU COMMONS, MAUI, HAWAI'I

PROPERTY ADDRESS: 312 PAANI PLACE, PAIA, HAWAI'I 96779

Prepared for:
Charles Evans
3012 E. Laurelhurst Dr. NE
Seattle, WA 98105

Scale: 1 Inch = 20 Feet
Date: July 7, 2014

BRUCE R. LEE
LICENSED PROFESSIONAL LAND SURVEYOR
No. 5983-LS
HAWAII, U.S.A.

This plat was prepared from a survey on the ground performed by me or under my supervision.

BRUCE R. LEE
Licensed Professional Land Surveyor Certificate No. 5983-LS

NOTES:

1. Azimuths and coordinates shown hereon refer to Government Survey Triangulation Station "PUUNENE", designated thus "△".
2. Figures shown thus ②▷ indicates the number of the photograph and the position and direction in which it was taken.

TMK: (2) 3-8-002: 035

24" X 36" = 6.0 SQ. FT.

NEWCOMER – LEE LAND SURVEYORS, INC. 1498 LOWER MAIN STREET, SUITE E, WAILUKU, MAUI, HAWAII 96793

DWG NO. 9750-SL JOB NO. 14-9750