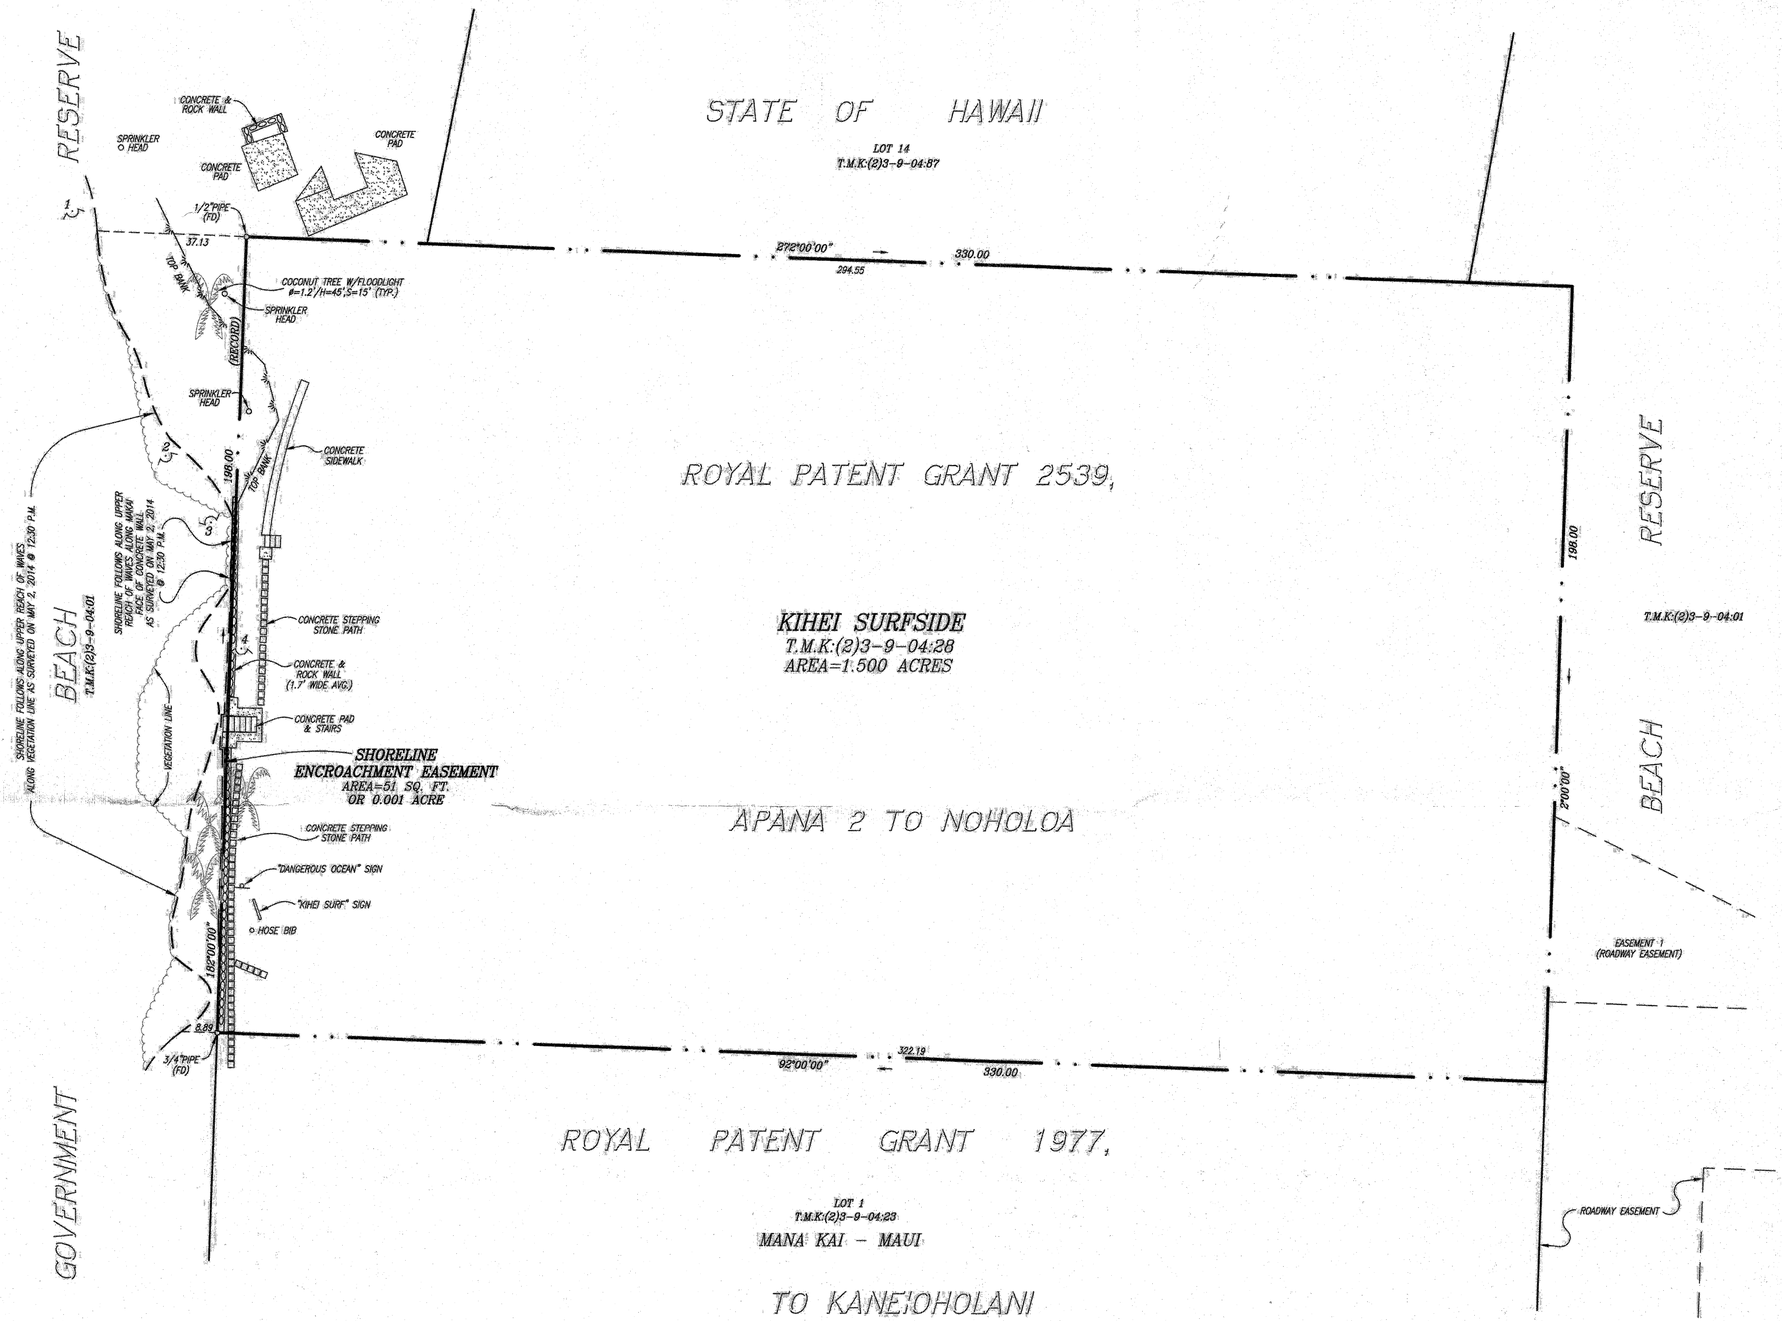

T.M.K: (2) 3-9-04: 28

SHORELINE MAP OF ROYAL PATENT GRANT 2539, APANA 2 TO NOHOLOA

SITUATE AT KEAWEKAPU, KAMAOLE, KULA, MAUI, HAWAII

DATE: SEPTEMBER 20, 2010 SCALE: 1" = 20'
REVISED: JULY 17, 2014

AKAMAI LAND SURVEYING, INC.
P.O. BOX 1748
MAKAWAO, MAUI, HAWAII 96768

NOTES:

1. TOPOGRAPHIC INFORMATION SHOWN HEREON IS BASED ON AN ACTUAL FIELD SURVEY PERFORMED ON MAY 2, 2014 @ 12:30 P.M.
2. AZIMUTHS AND COORDINATES SHOWN HEREON REFER TO GOVERNMENT SURVEY TRIANGULATION STATION "PUU O KALI" △.
3. 1 ⊂ DENOTES PHOTO NUMBER, LOCATION AND DIRECTION

PROPERTY ADDRESS:

KIHEI SURFSIDE
2936 SOUTH KIHEI ROAD
KIHEI, HI 96753

SHERMAN DUDLEY DEPONTE
LICENSED PROFESSIONAL LAND SURVEYOR
No. 6960
HAWAII, U.S.A.

THIS WORK WAS DONE BY ME OR UNDER MY DIRECT SUPERVISION.

17 JUL 14

SHERMAN DUDLEY DEPONTE
LICENSED PROFESSIONAL LAND SURVEYOR
STATE OF HAWAII CERTIFICATE NO. 6960
EXPIRATION DATE: APRIL 30, 2016

0 20 40 60 80 100
SCALE IN FEET

T.M.K: (2) 3-9-04: 28

SHEET 1 OF 1

JOB NO: 214141SHORE