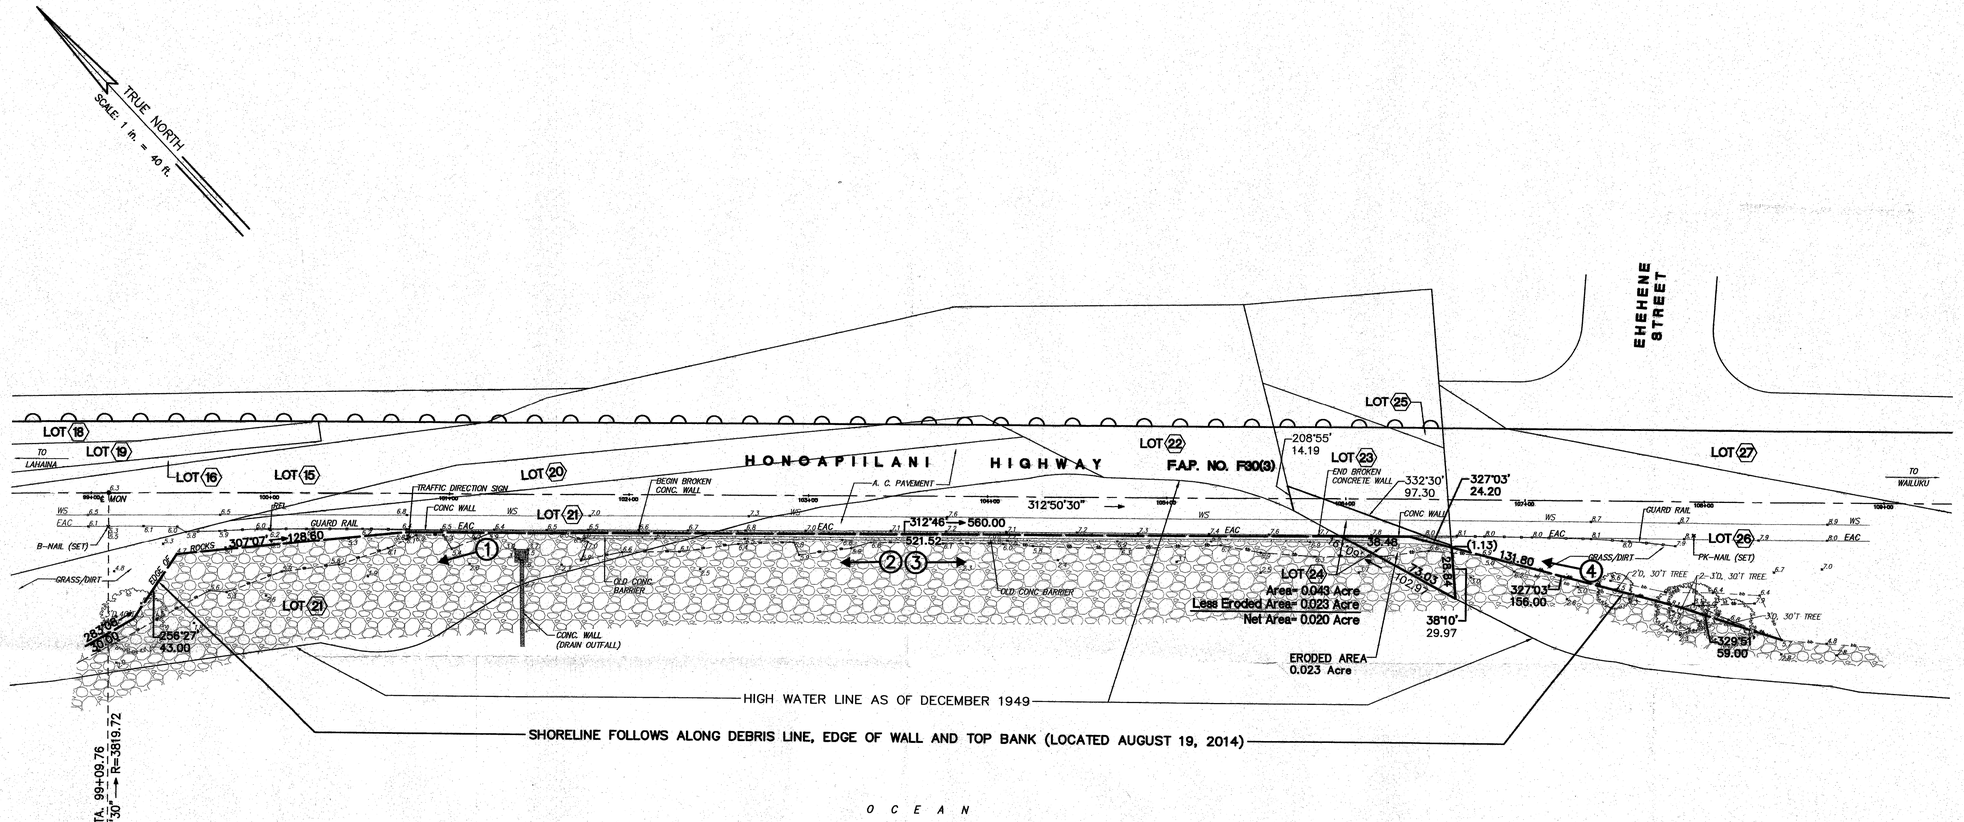

NOTES:

ALL AZIMUTHS AND RECORD COORDINATES AS SHOWN REFERRED TO GOVERNMENT SURVEY TRIANGULATION STATION "KILEA" △.

LEGEND AND ABBREVIATIONS:

EAC	EDGE AC PAVEMENT
WS	WHITE STRIPING
	RIGHT-OF-WAY LINE
	TOP BANK
	BOTTOM BANK
	GUARDRAIL
922	EXISTING SPOT ELEVATION
①→	LOCATION AND DIRECTION OF PHOTOGRAPHS TAKEN ON AUGUST 19, 2014 AT 1:00 PM

SHORELINE SURVEY MAP

OF A PORTION OF

HONOAPIILANI HIGHWAY RIGHT-OF-WAY (OLOWALU - PALI SECTION)

AT UKUMEHAME, LAHAINA, MAUI, HAWAII

40 20 0 40 80
GRAPHIC SCALE IN FEET

Prepared for: STATE DEPARTMENT OF TRANSPORTATION
HIGHWAYS DIVISION
650 PALAPALA DRIVE
KAHULUI, HAWAII 96732

THIS WORK WAS PREPARED BY ME OR UNDER MY SUPERVISION

KIRK T. TANAKA
LICENSED PROFESSIONAL LAND SURVEYOR
No. 7223-LS
HAWAII, U.S.A.

KIRK T. TANAKA
Licensed Professional Land Surveyor
Certificate No. 7223
License Expires: APRIL 30, 2016

09/03/14
DATE

Tax Map Key : (2) 4-8-02: 03 & 34 (PORTIONS)

871 KOLU STREET, SUITE 201
WAILUKU, MAUI, HAWAII 96793

R. T. TANAKA ENGINEERS, INC.
LAND SURVEYORS – CIVIL & STRUCTURAL ENGINEERS

Revised: SEPT. 03, 2014
AUGUST 20, 2014
JOB NO. 14-028

Z:\DRAW\2014\14-028\08-2014_HONOAPIILANI HWY SHORELINE.dwg 03-SEP-2014 ; Revised BY:NANCY
DRAWN BY:KJE 8/20/2014 F.B. No.# 601L-15 \DB FILENAME:JAJFS.crd \LAYOUT:SHORELINE MAP 8-20-14