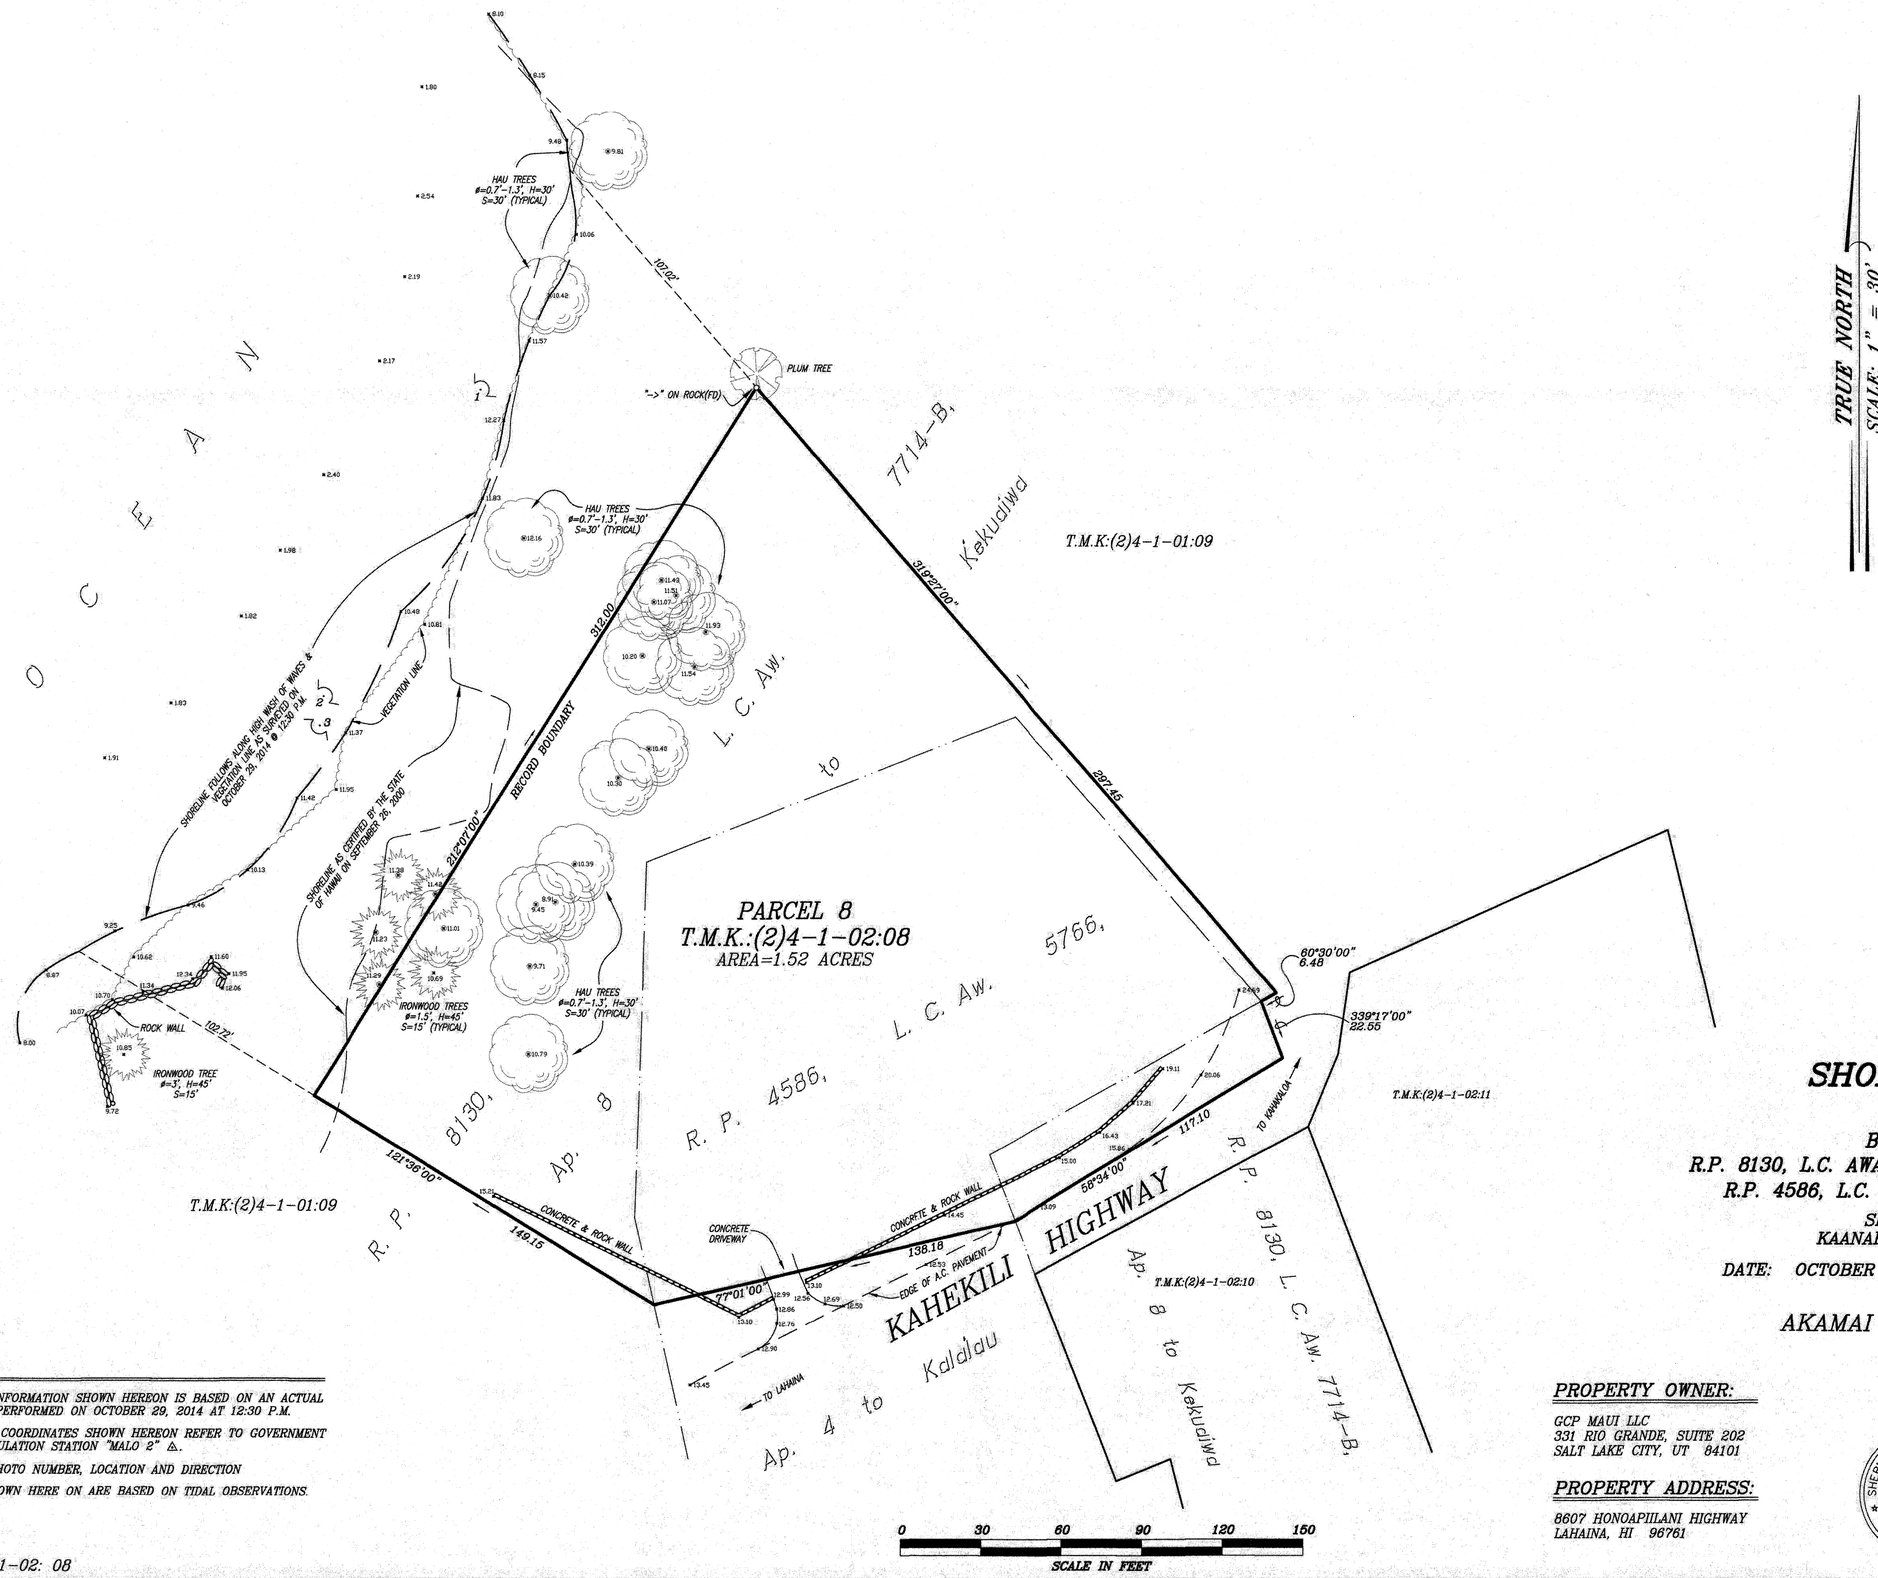

TRUE NORTH
SCALE: 1" = 30'

SHORELINE MAP OF
PARCEL 8
BEING PORTION(S) OF
R.P. 8130, L.C. AWARD 7714-B, APANA 8 TO M. KEKUAIWA
R.P. 4586, L.C. AWARD 5766, APANA 4 TO KALALAU

SITUATE AT HONOKOHAU,
KAANAPALI, LAHAINA, MAUI, HAWAII

DATE: OCTOBER 29, 2014 SCALE: 1" = 30'

AKAMAI LAND SURVEYING, INC.
P.O. BOX 1748
MAKAWAO, MAUI, HAWAII 96768
(808)876-0177

NOTES:

1. TOPOGRAPHIC INFORMATION SHOWN HEREON IS BASED ON AN ACTUAL FIELD SURVEY PERFORMED ON OCTOBER 29, 2014 AT 12:30 P.M.
2. AZIMUTHS AND COORDINATES SHOWN HEREON REFER TO GOVERNMENT SURVEY TRIANGULATION STATION "MALO 2" △.
3. 1 ⟩ DENOTES PHOTO NUMBER, LOCATION AND DIRECTION
4. ELEVATIONS SHOWN HERE ON ARE BASED ON TIDAL OBSERVATIONS.

PROPERTY OWNER:

GCP MAUI LLC
331 RIO GRANDE, SUITE 202
SALT LAKE CITY, UT 84101

PROPERTY ADDRESS:

8607 HONOAPIILANI HIGHWAY
LAHAINA, HI 96761

SHERMAN DUDLEY DEPONTE
LICENSED PROFESSIONAL LAND SURVEYOR
No. 6960
HAWAII, U.S.A.

THIS WORK WAS DONE BY ME OR UNDER MY DIRECT SUPERVISION.

18 Nov 14

SHERMAN DUDLEY DEPONTE
LICENSED PROFESSIONAL LAND SURVEYOR
STATE OF HAWAII CERTIFICATE NO. 6960
EXPIRATION DATE: APRIL 30, 2016

T.M.K: (2) 4-1-02: 08

JOB NO: 214221-SHORE