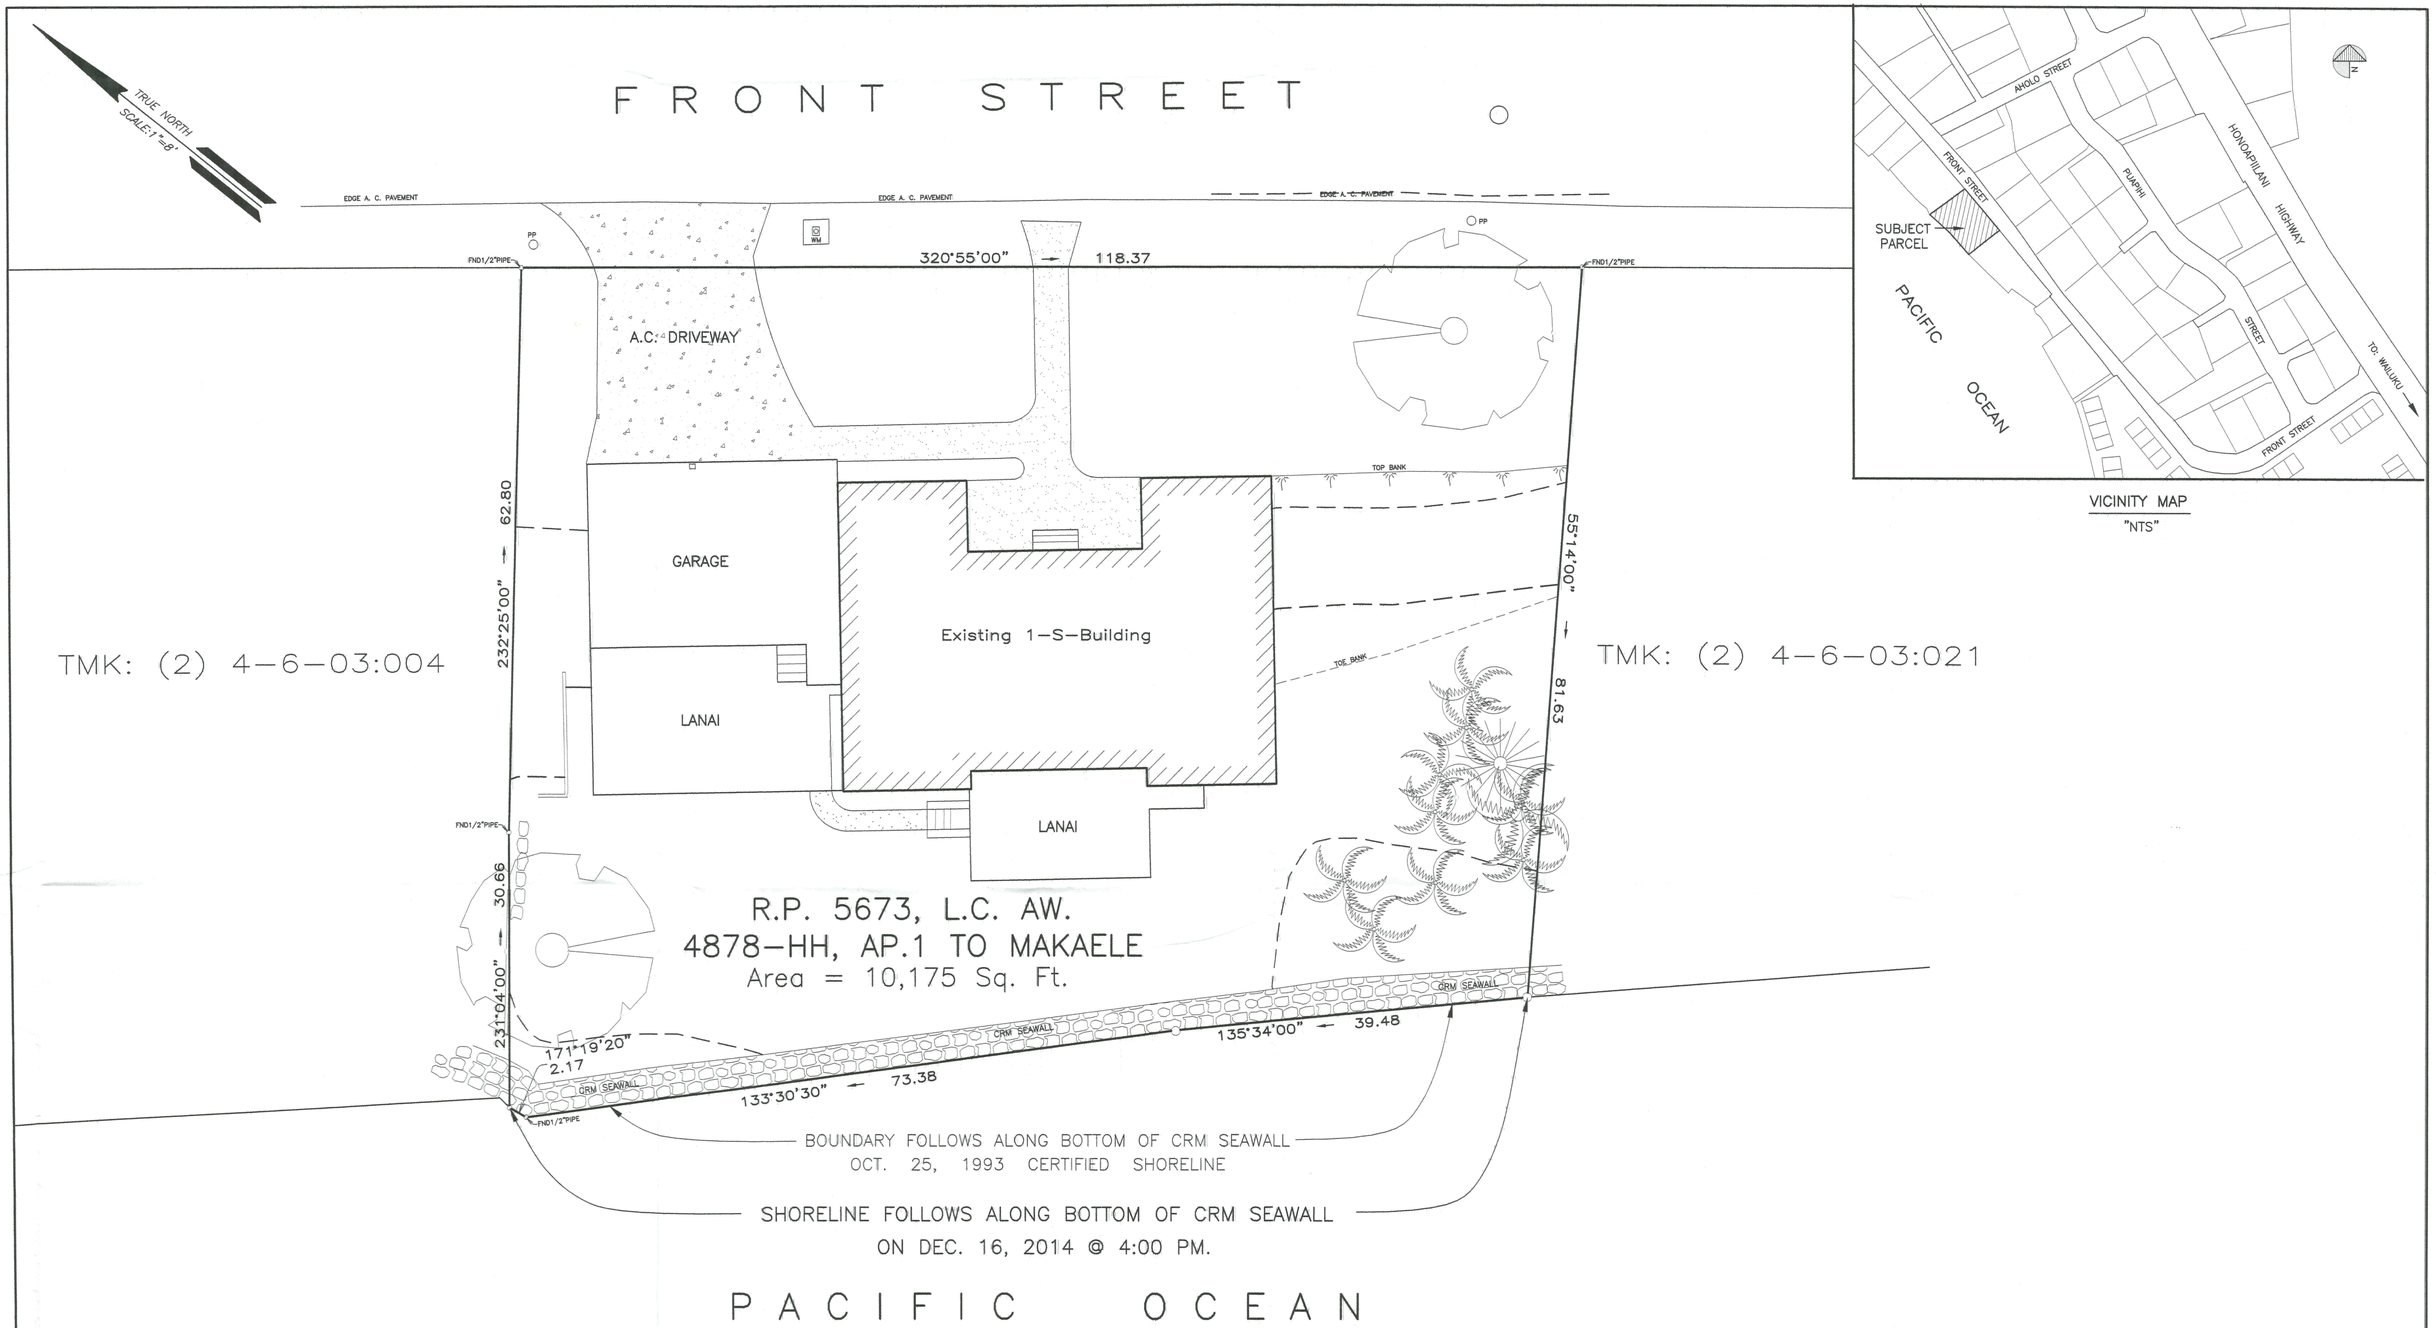

VICINITY MAP
"NTS"

Owner:
Jeffrey R Mellichar
281 Front Street
Lahaina, HI 96761

Property Address:
281 Front Street
Lahaina, HI 96761

NOTES:

1. This map is based from a survey performed on Dec. 16, 2014.
2. Coordinates and azimuths are based from Triangulation Station "LAINA" and its meridian was established from found boundary monuments of this lot and adjoining lots.

TMK: (2) 4-6-03:020

Scale 1" = 8 ft

LEGEND:

WM=WATER METER
FH=FIRE HYDRANT
PP=POWER POLE

= TREE
= COCONUT
= PALM
= IRON WOOD

This work was prepared by me
or under my direct supervision.
VALENCIA LAND SURVEYING

Arthur P. Valencia 1/8/15

ARTHUR P. VALENCIA
Licensed Professional Land Surveyor
State of Hawaii Certificate No. 10026
Exp. Date: 4-30-16

ARTHUR P. VALENCIA
LICENSED PROFESSIONAL LAND SURVEYOR
No. 10026
HAWAII, U.S.A.

Prepared by:
Valencia Land Surveying
P.O. Box 546
Lahaina, HI 96767
Tel: 808-661-3257

Shoreline Verification

FOR SETBACK PURPOSES

R.P. 5673, L.C. AW.
4878-HH, AP.1 TO MAKAELE

TMK: (2) 4-6-03:020

Puehuehunui, Lahaina, Maui
Hawaii