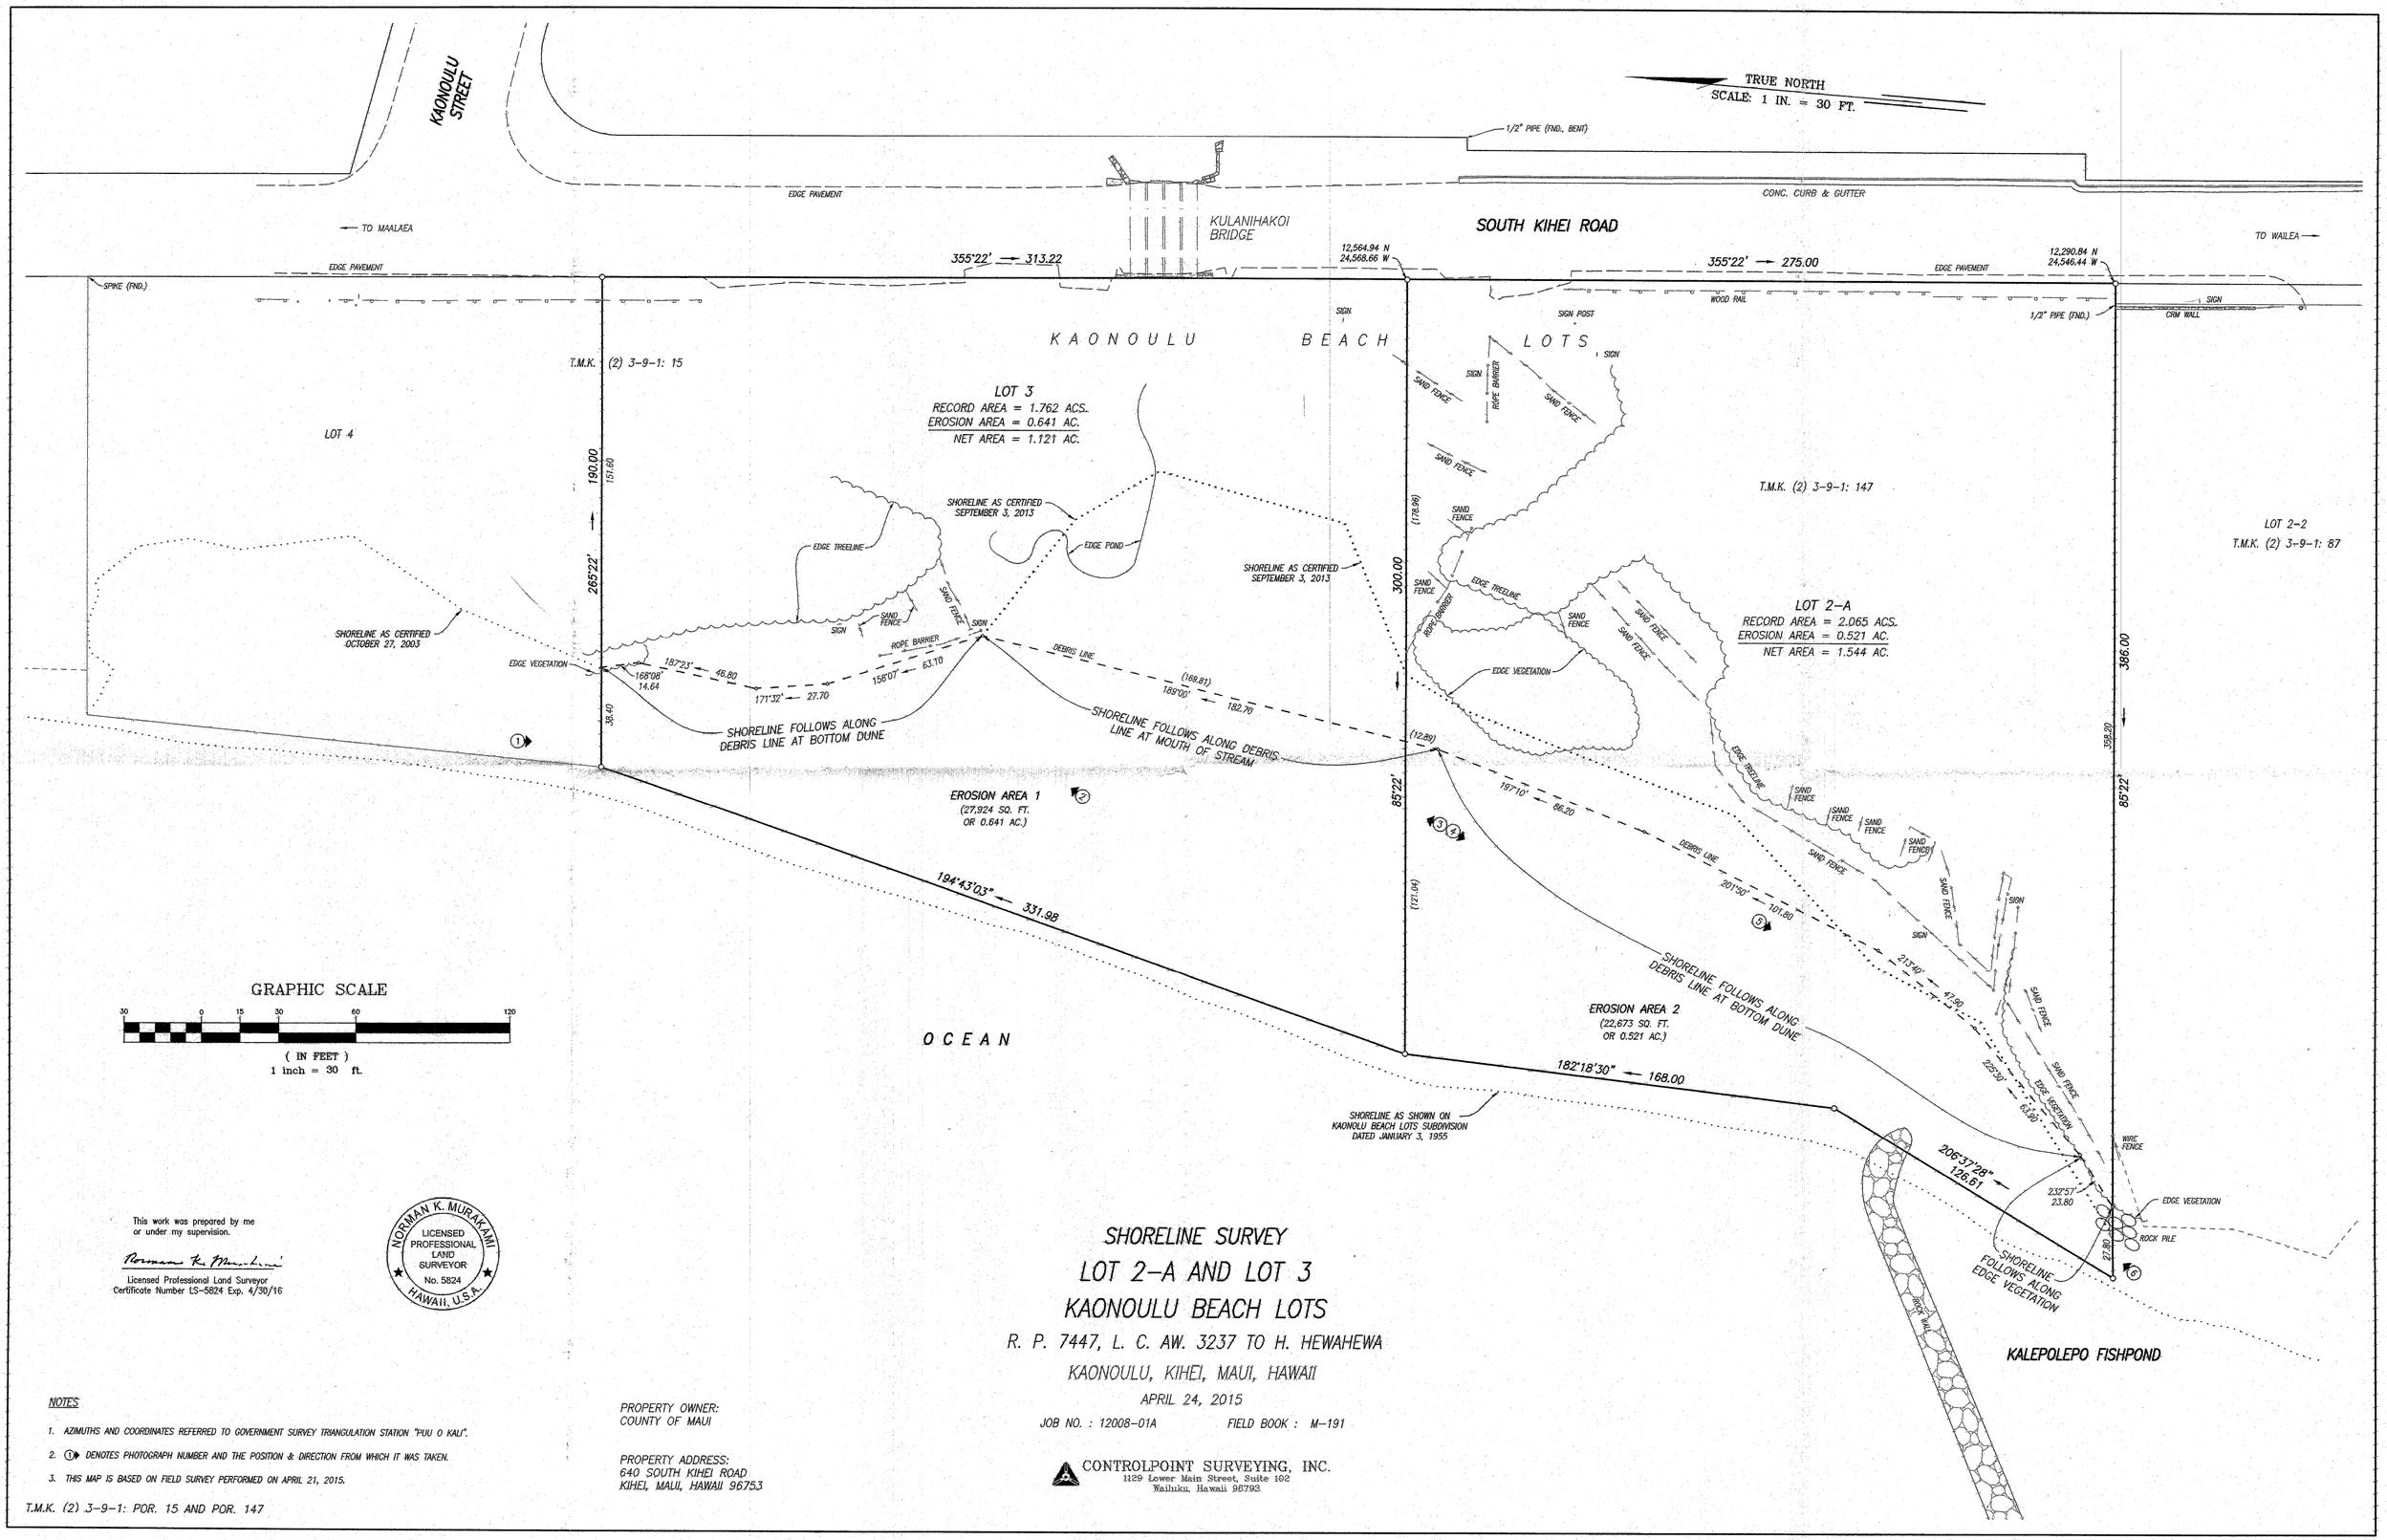

This work was prepared by me or under my supervision.

Licensed Professional Land Surveyor
Certificate Number LS-5824 Exp. 4/30/16

NORMAN K. MURAKAMI
LICENSED PROFESSIONAL LAND SURVEYOR
No. 5824
HAWAII, U.S.A.

SHORELINE SURVEY
LOT 2-A AND LOT 3
KAONOULU BEACH LOTS

R. P. 7447, L. C. AW. 3237 TO H. HEWAHEWA

KAONOULU, KIHEI, MAUI, HAWAII

APRIL 24, 2015

JOB NO. : 12008-01A FIELD BOOK : M-191

CONTROLPOINT SURVEYING, INC.
1129 Lower Main Street, Suite 102
Wailuku, Hawaii 96793

PROPERTY OWNER:
COUNTY OF MAUI

PROPERTY ADDRESS:
640 SOUTH KIHEI ROAD
KIHEI, MAUI, HAWAII 96753

NOTES

1. AZIMUTHS AND COORDINATES REFERRED TO GOVERNMENT SURVEY TRIANGULATION STATION "PUU O KALI".
2. ① DENOTES PHOTOGRAPH NUMBER AND THE POSITION & DIRECTION FROM WHICH IT WAS TAKEN.
3. THIS MAP IS BASED ON FIELD SURVEY PERFORMED ON APRIL 21, 2015.

T.M.K. (2) 3-9-1: POR. 15 AND POR. 147