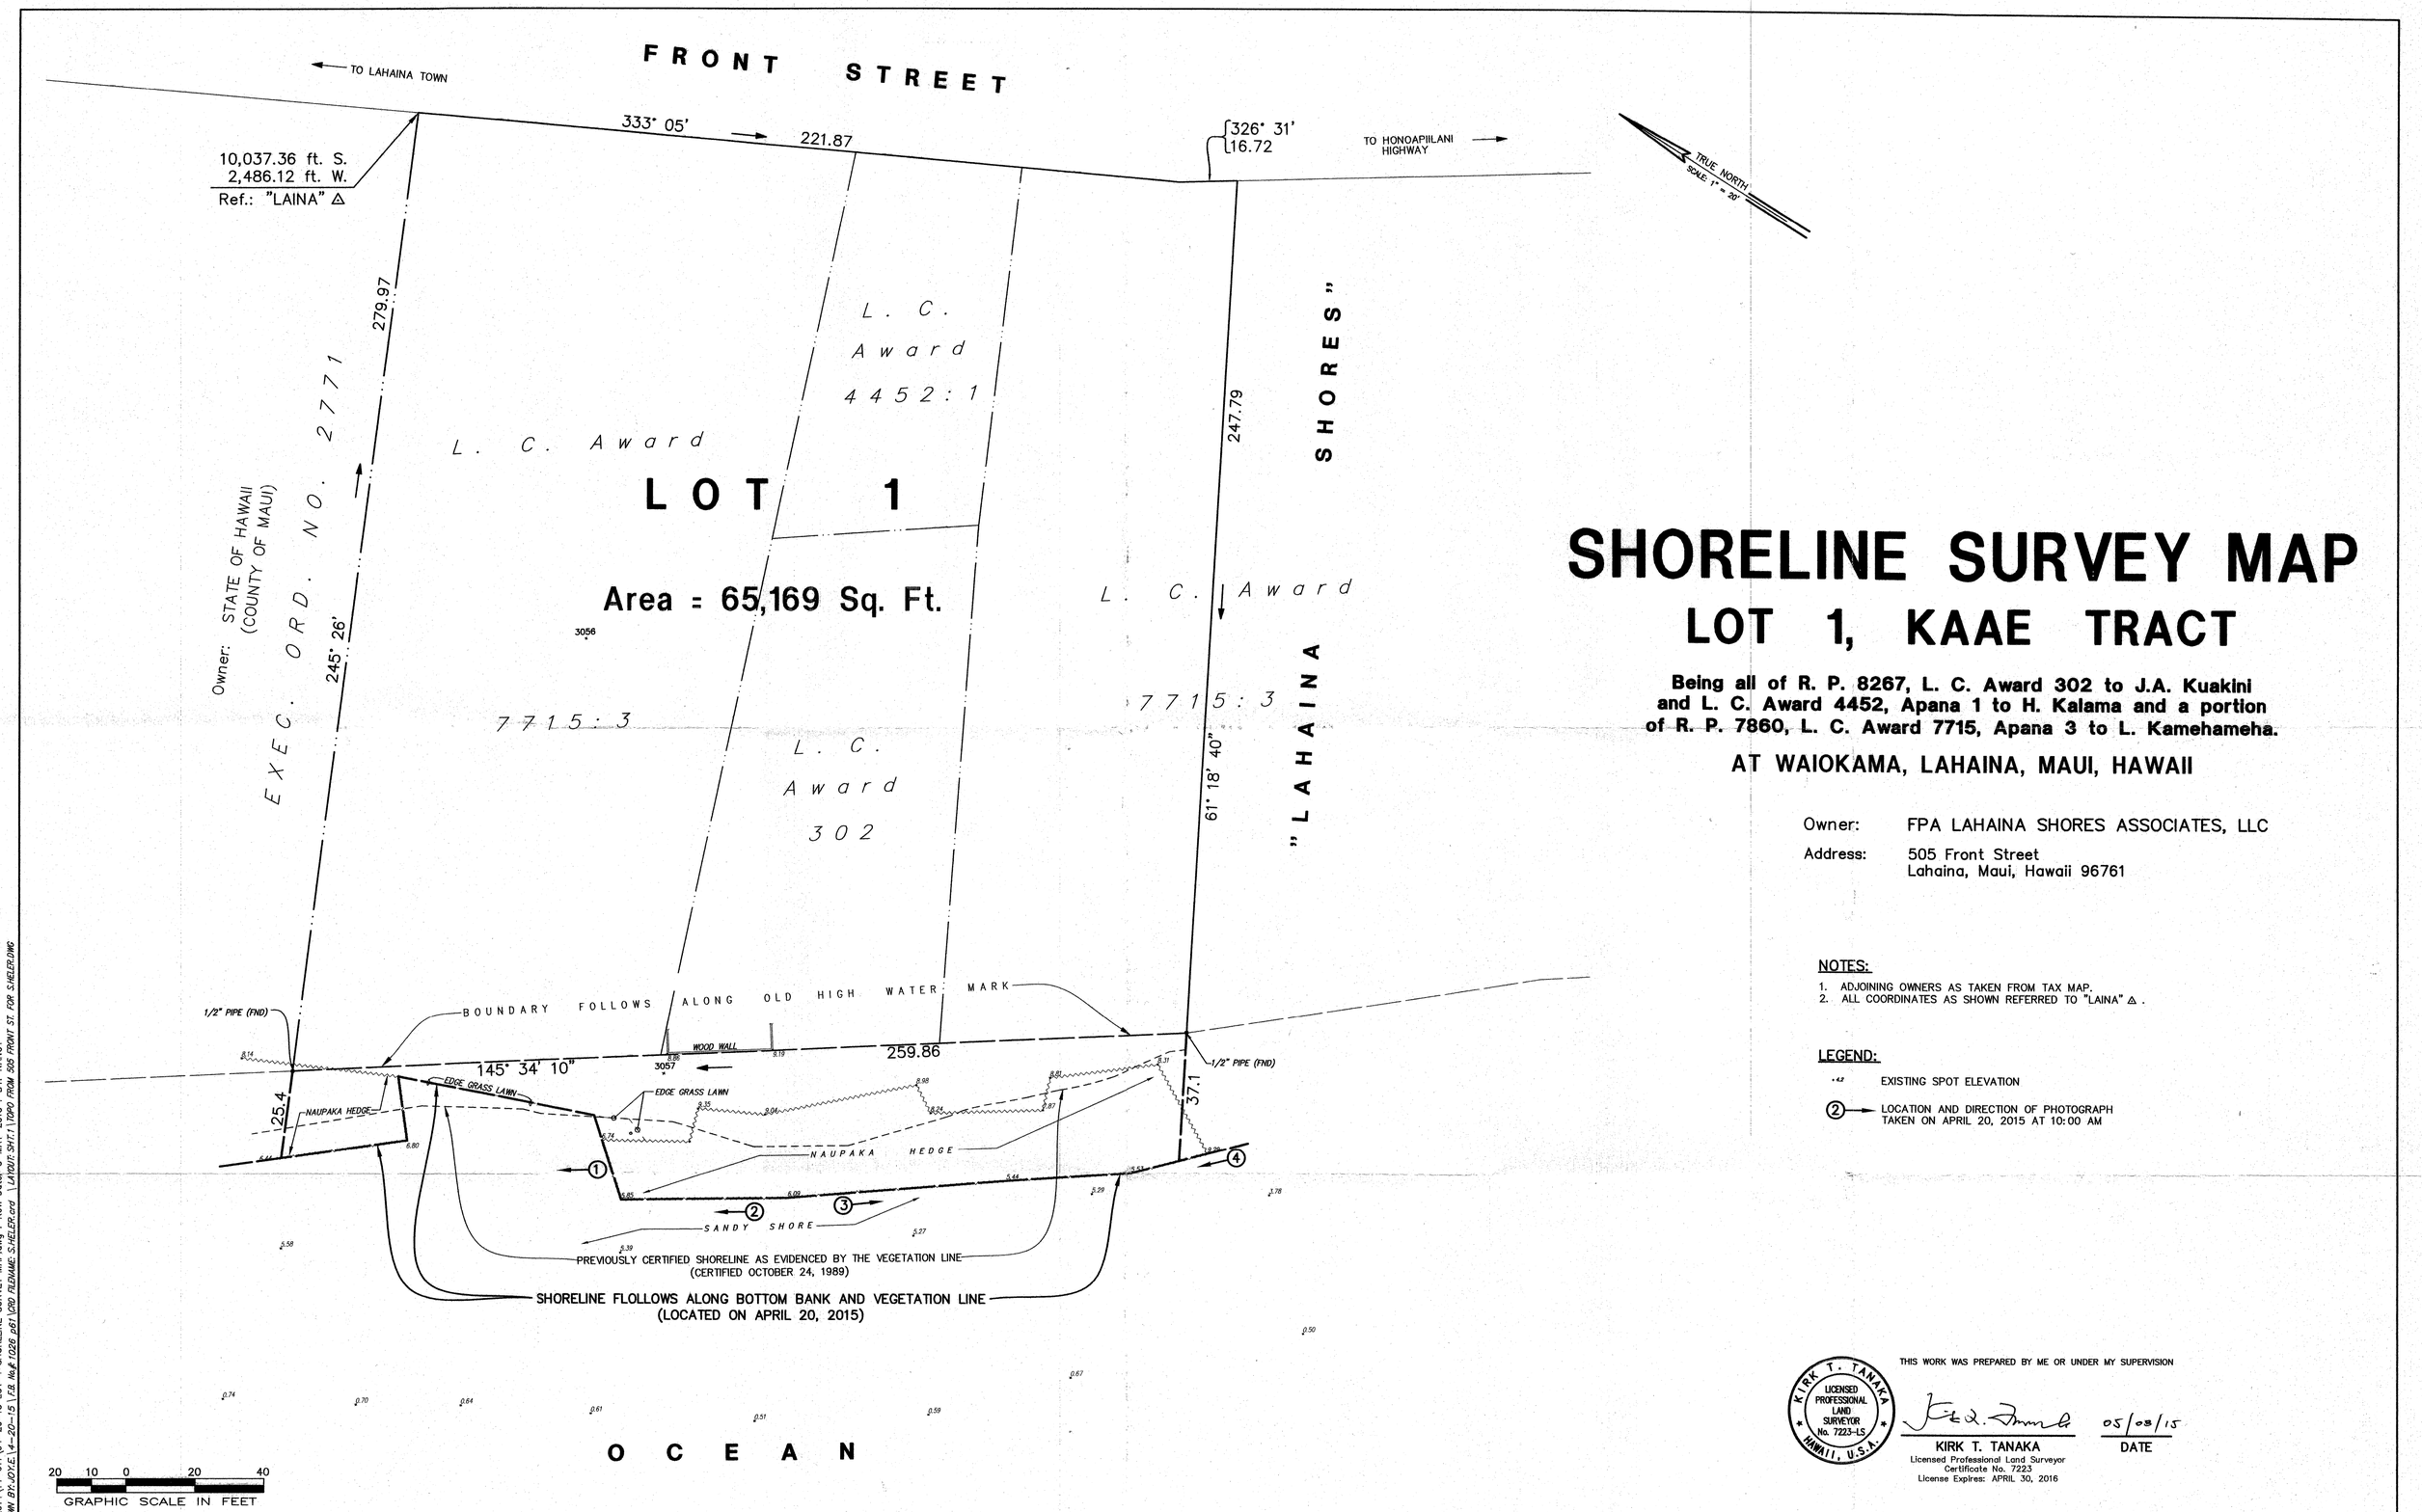

SHORELINE SURVEY MAP

LOT 1, KAAE TRACT

Being all of R. P. 8267, L. C. Award 302 to J.A. Kuakini and L. C. Award 4452, Apana 1 to H. Kalama and a portion of R. P. 7860, L. C. Award 7715, Apana 3 to L. Kamehameha.

AT WAIOKAMA, LAHAINA, MAUI, HAWAII

Owner: FPA LAHAINA SHORES ASSOCIATES, LLC

Address: 505 Front Street
Lahaina, Maui, Hawaii 96761

NOTES:

1. ADJOINING OWNERS AS TAKEN FROM TAX MAP.
2. ALL COORDINATES AS SHOWN REFERRED TO "LAINA" △ .

LEGEND:

·4.2 EXISTING SPOT ELEVATION

② → LOCATION AND DIRECTION OF PHOTOGRAPH TAKEN ON APRIL 20, 2015 AT 10:00 AM

THIS WORK WAS PREPARED BY ME OR UNDER MY SUPERVISION

KIRK T. TANAKA LICENSED PROFESSIONAL LAND SURVEYOR No. 7223-LS HAWAII, U.S.A.

05/08/15

KIRK T. TANAKA
Licensed Professional Land Surveyor
Certificate No. 7223
License Expires: APRIL 30, 2016

DATE

Z:\2014\14-011\04-20-15 LOT-1 SHORELINE SURVEY MAP.dwg ; Rev. Date: 8-MAY-2015 ; BY: NANCY
DRAWN BY: JOYCE 14-20-15 \ 7.8 Wgt 1.026 psf GRID FILENAME: S.HELER.crd \ LAYOUT: SHT1 \ TOPO FROM 505 FRONT ST. FOR S.HELER.DWG

Tax Map Key (2) 4-6-02: 07 (Portion)

871 KOLU STREET, SUITE 201
WAILUKU, MAUI, HAWAII 96793

R. T. TANAKA ENGINEERS, INC.
LAND SURVEYORS — CIVIL & STRUCTURAL ENGINEERS

MAY 06, 2015
JOB NO. 14-11