NOTES:

1. AZIMUTHS REFERRED TO GOVERNMENT SURVEY TRIANGULATION STATION "PUU IO".
2. ② INDICATES SHORELINE PHOTOGRAPH NUMBER AND DIRECTION.
3. FIELD SURVEY CONDUCTED SEPTEMBER 16, 2015 THROUGH SEPTEMBER 23, 2015.

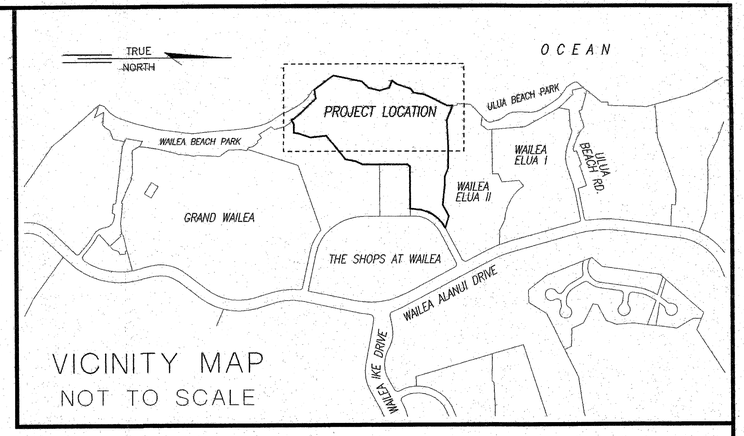

TRUE NORTH
SCALE: 1 IN. = 50 FT.

GRAPHIC SCALE
50 0 25 50 100 200
(IN FEET)
1 inch = 50 ft.

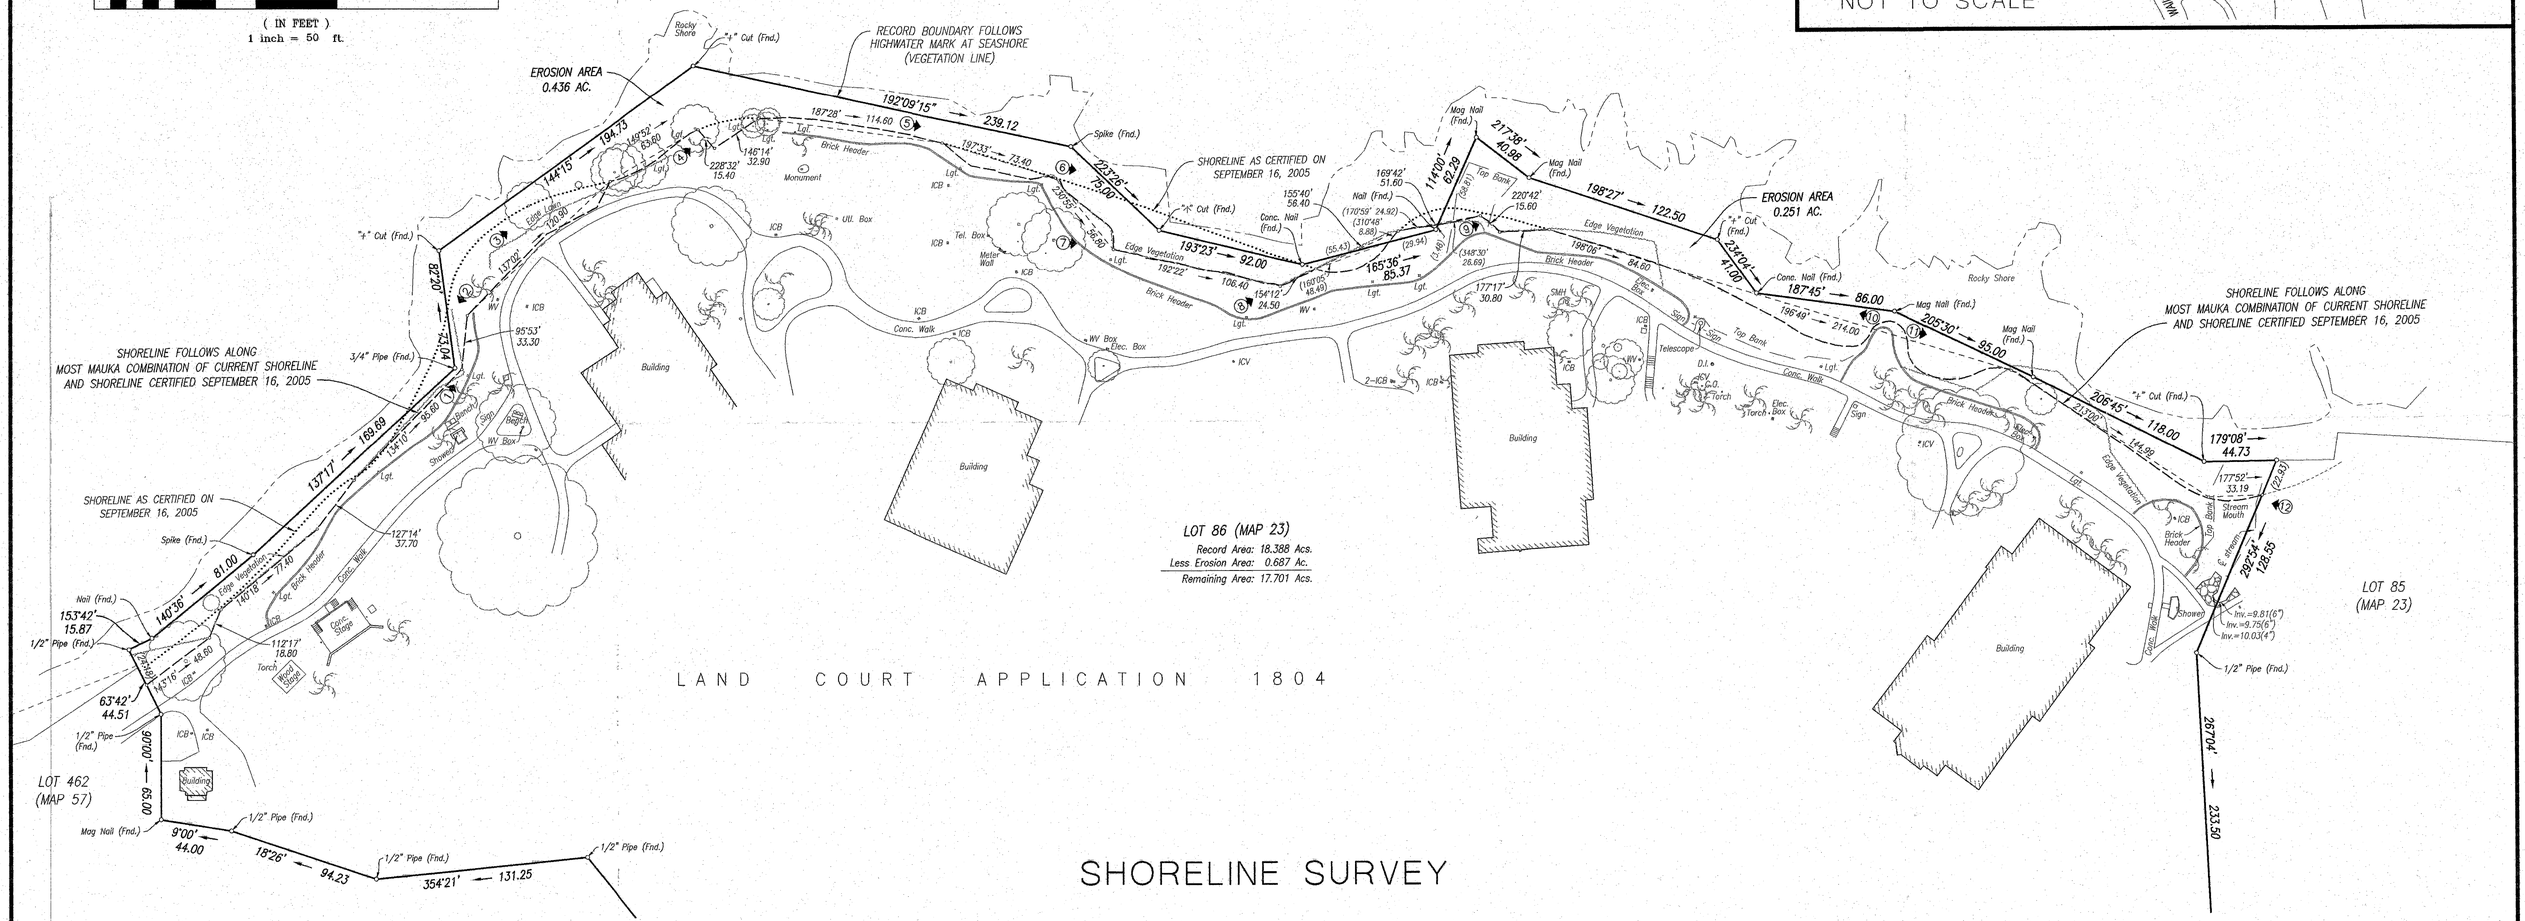

SHORELINE SURVEY

LOT 86 AS SHOWN ON MAP 23 OF LAND COURT APPLICATION 1804

HONUAULA, MAUI, HAWAII

SITE ADDRESS: 3650 WAILEA ALANUI DRIVE
KIHEI, HAWAII 96753

OWNER: SUNSTONE HAWAII 3-0 LLC
120 VANTIS, SUITE 350
ALISO VIEJO, CA 92656

CONTROLPOINT SURVEYING, INC.
1129 Lower Main Street, Suite 102
Wailuku, Hawaii 96793

NORMAN K. MURAKAMI
LICENSED PROFESSIONAL LAND SURVEYOR
No. 5824
HAWAII, U.S.A.

This work was prepared by me or under my supervision.

Licensed Professional Land Surveyor
Certificate Number LS-5824 Exp. 4/30/16

TMK (2)2-1-08: 61

SEPTEMBER 23, 2015

FN: 14001-13sl.dwg

21" X 32" = 4.7 Sq. Ft.