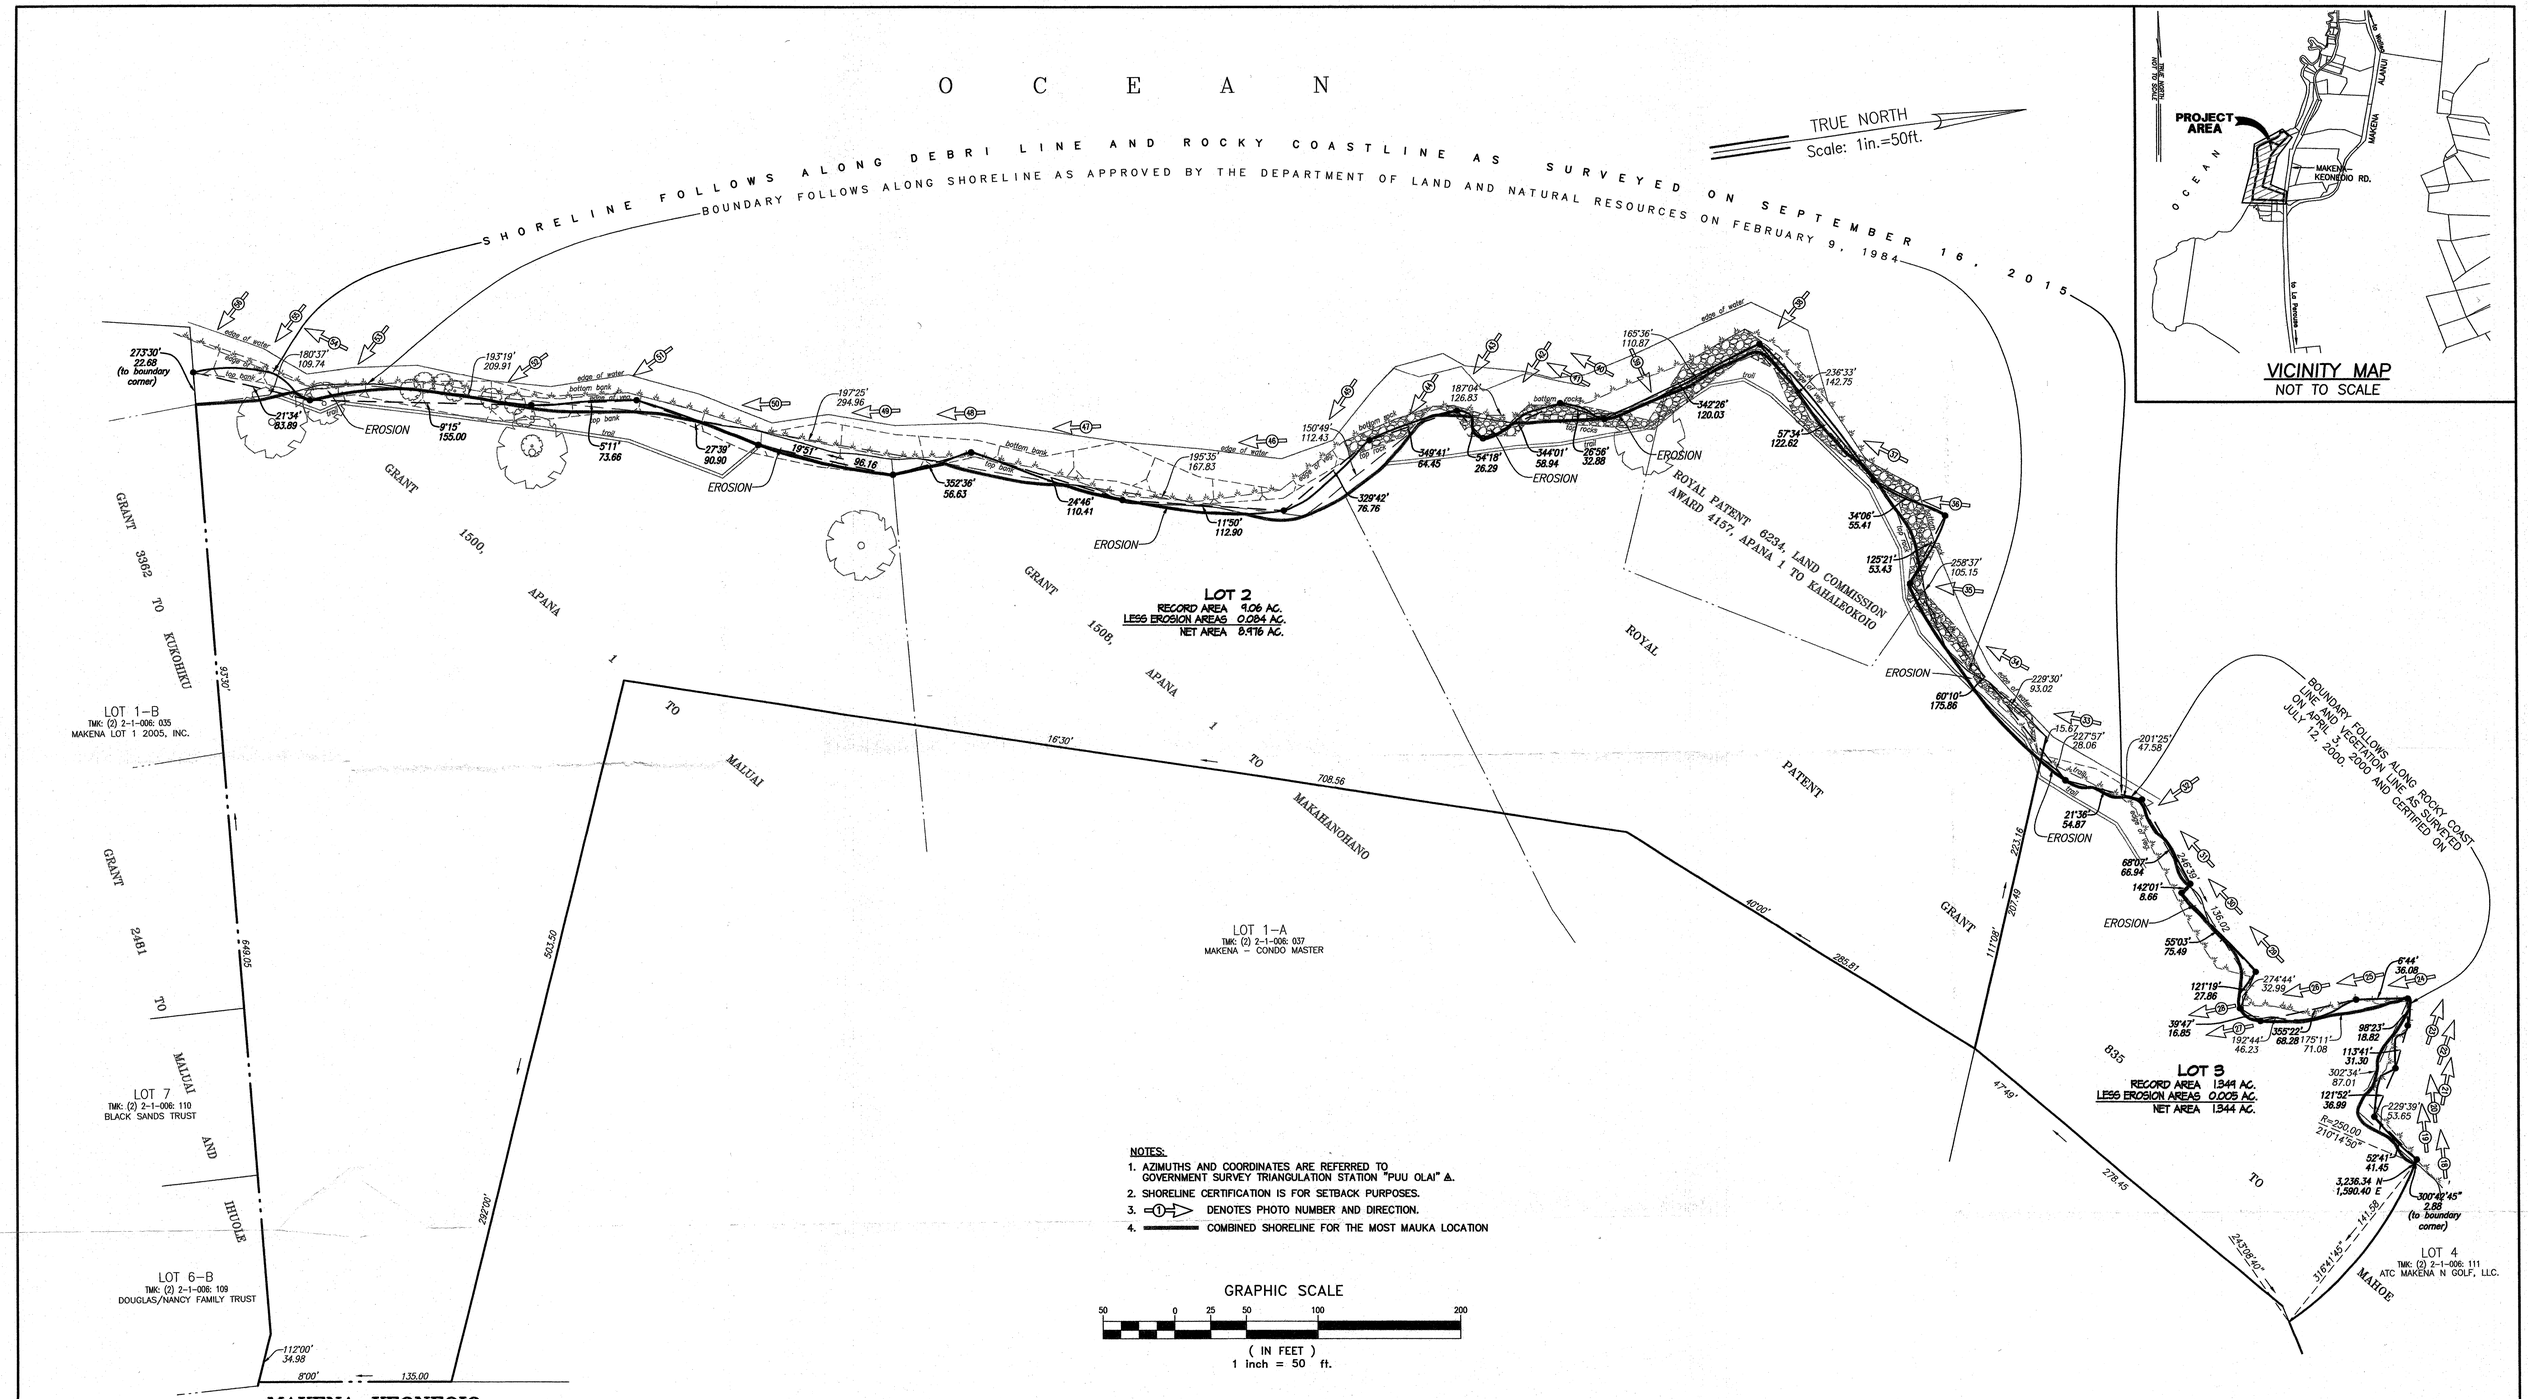

SHORELINE CERTIFICATION OF
LOT 2 OF THE SEIBU MAKENA HOTEL SUBDIVISION II AND LOT 3 OF THE MAUI PRINCE HOTEL SUBDIVISION

BEING PORTIONS OF GRANT 1500, APANA 1 TO MALUAI; GRANT 1508, APANA 1 TO MAKAHANOHANO; ROYAL PATENT GRANT 853 TO MAHOE AND ROYAL PATENT 6234, LAND COMMISSION AWARD 4157, APANA 1 TO KAHALEOKOIO AT MALUAKA, HONUAULA, MAKAWAO, MAUI, HAWAII

JUSTIN H. LAPP
LICENSED PROFESSIONAL LAND SURVEYOR
No. 12964
HAWAII U.S.A.

THIS WORK WAS PREPARED BY ME OR UNDER MY SUPERVISION.

LICENSED PROFESSIONAL LAND SURVEYOR
CERTIFICATE No. 12964
EXP. DATE 04/2016

ATC MAKENA HOLDINGS, LLC., ETAL.
5400 Makena Alanui Drive
Makena, Wailea, HI 96753

TMK: (2) 2-1-006: 036 & 057

OCTOBER 5, 2015

Z:\2015\15-527\SURVEY\G- SHORELINE CERTIFICATION\SURVEY\DWG\15527LOT2-3(NEW).DWG

AUSTIN, TSUTSUMI & ASSOCIATES, INC. CIVIL ENGINEERS * SURVEYORS
1871 WILI PA LOOP SUITE A * WAILUKU, MAUI, HAWAII 96793

24" X 36" = 6 SQ. FT.

JOB NO.: 15-527