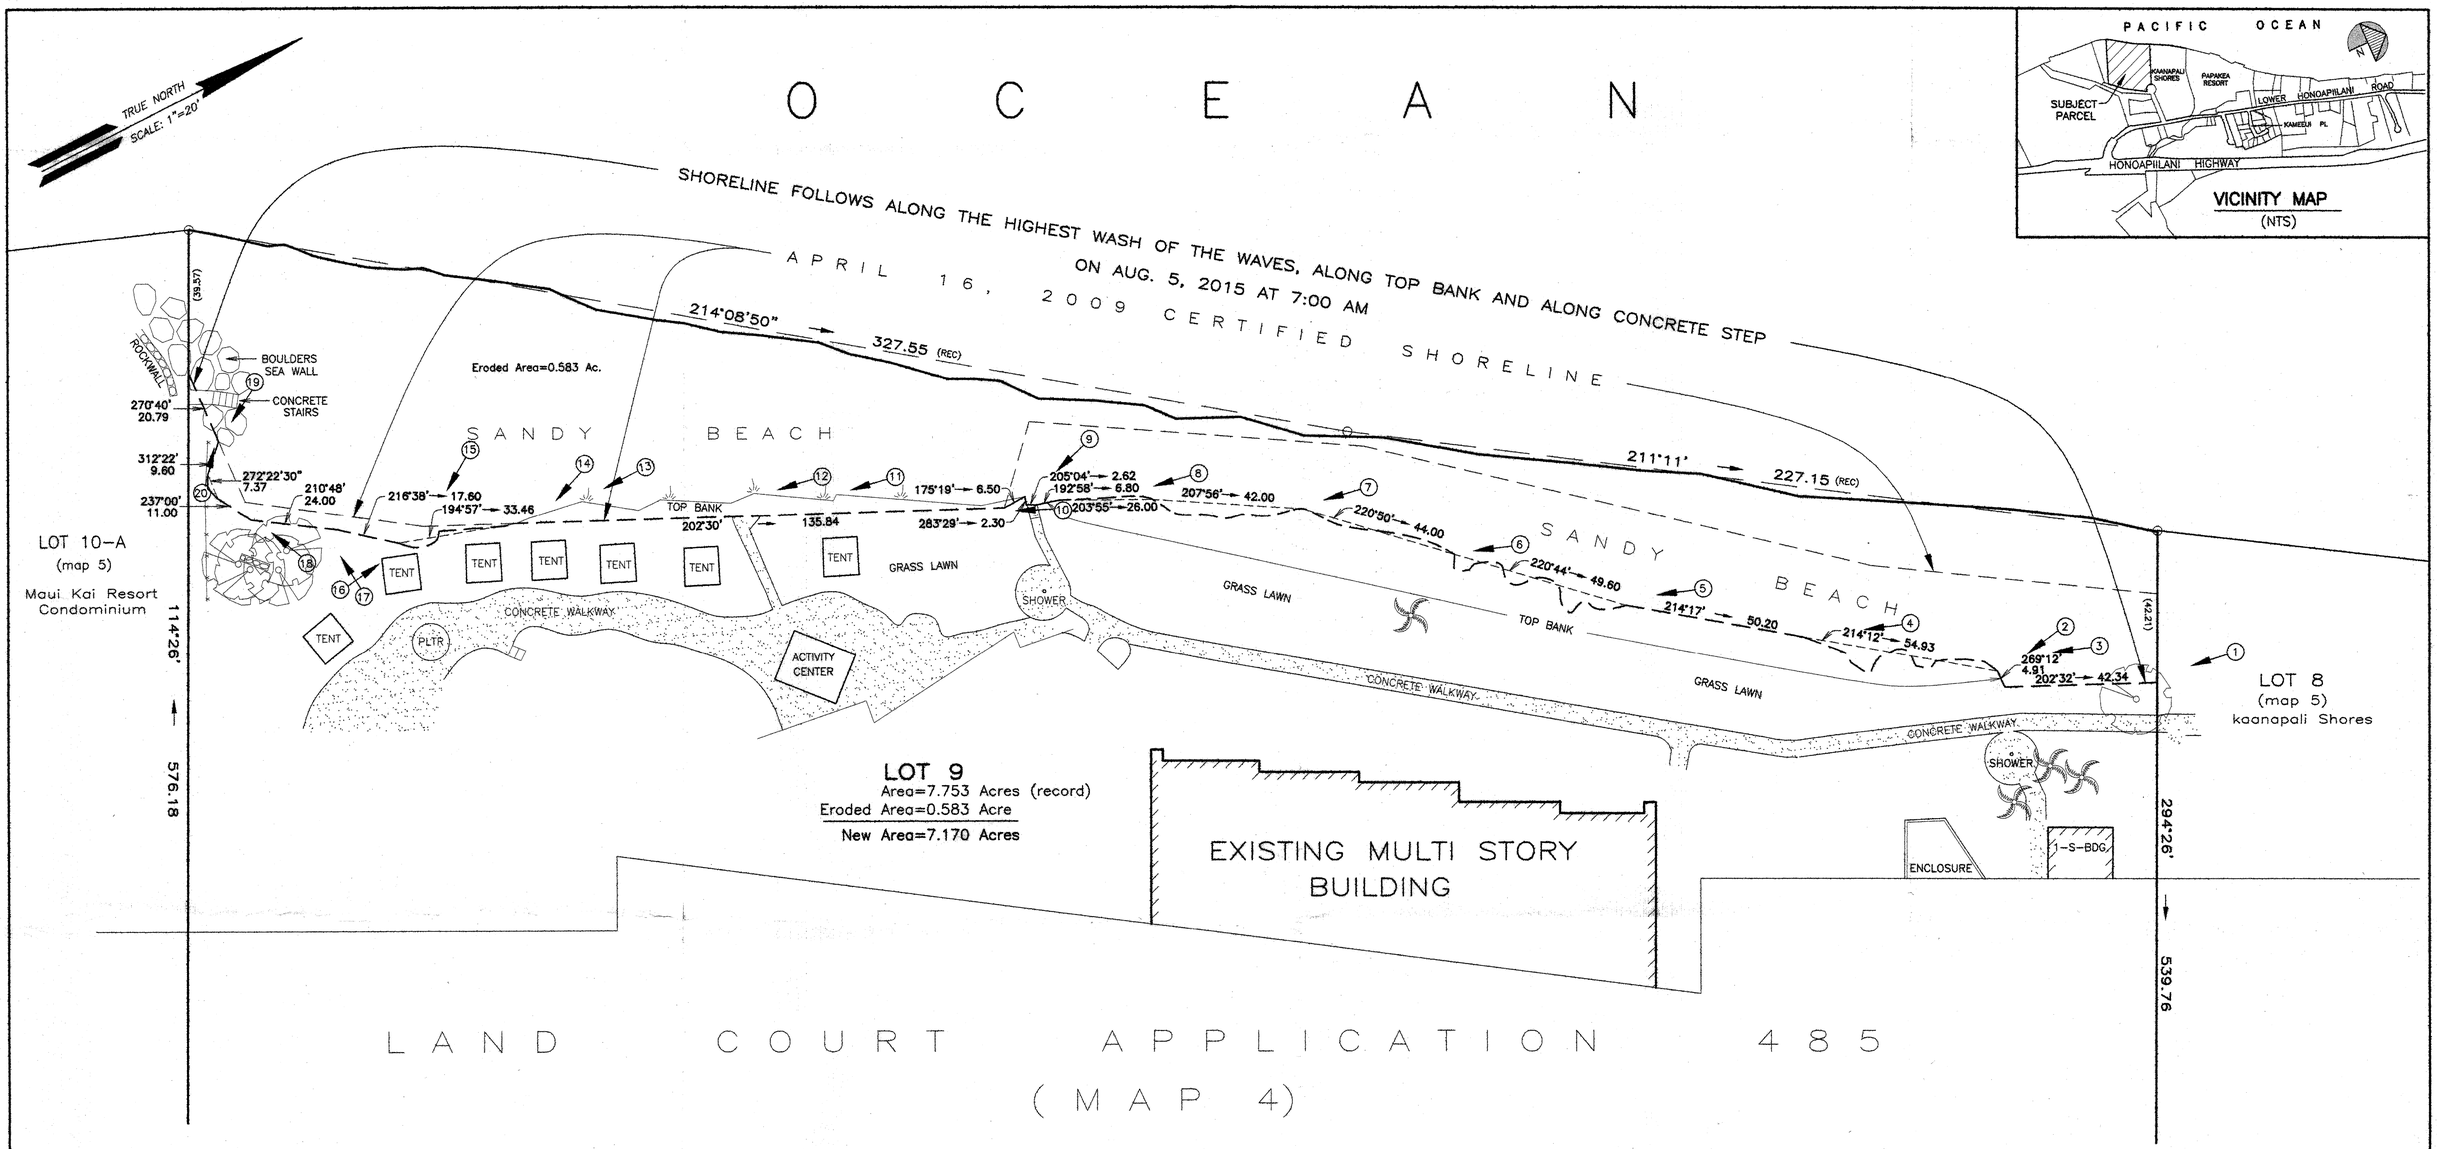

NOTES:

1. This map is based from a survey performed on Aug. 5, 2015.
2. Coordinates and azimuths are based from Triangulation Station "LAINA" and its meridian was established from found boundary corner monuments of this Lot and adjoining Lots.

LEGEND:

= COCONUT

= TREE

= CRM WALL UNLESS OTHERWISE NOTED

=PICTURE LOCATION AND DIRECTION

TMK:(2) 4-4-001:098

20 0 20 60

Scale 1" = 16 ft

Property Address:
104 Kaanapali Shores PL
Lahaina, Hawaii 96761

Owner:
Kaanapali Beach Vacation Resort
104 Kaanapali Shores PL
Lahaina, Hawaii 96761

Prepared by:
Valencia Land Surveying
P.O. Box 546
Lahaina, Hawaii 96767
Tel. 808-661-3257 /385-6110

This work was prepared by me
or under my direct supervision.
VALENCIA LAND SURVEYING

Arthur P. Valencia 8/21/15

ARTHUR P. VALENCIA
Licensed Professional Land Surveyor
State of Hawaii Certificate No. 10026
Exp. Date: 4-30-16
Tel. 808-661-3257 /385-6110

ARTHUR P. VALENCIA
LICENSED PROFESSIONAL LAND SURVEYOR
No. 10026
HAWAII, U.S.A.

Shoreline Verification

(FOR BUILDING SETBACK PURPOSES)

LOT 9

LAND COURT APPLICATION 485

(MAP 4)

HONOKOWAI, KAANAPALI, LAHAINA, MAUI, HAWAII