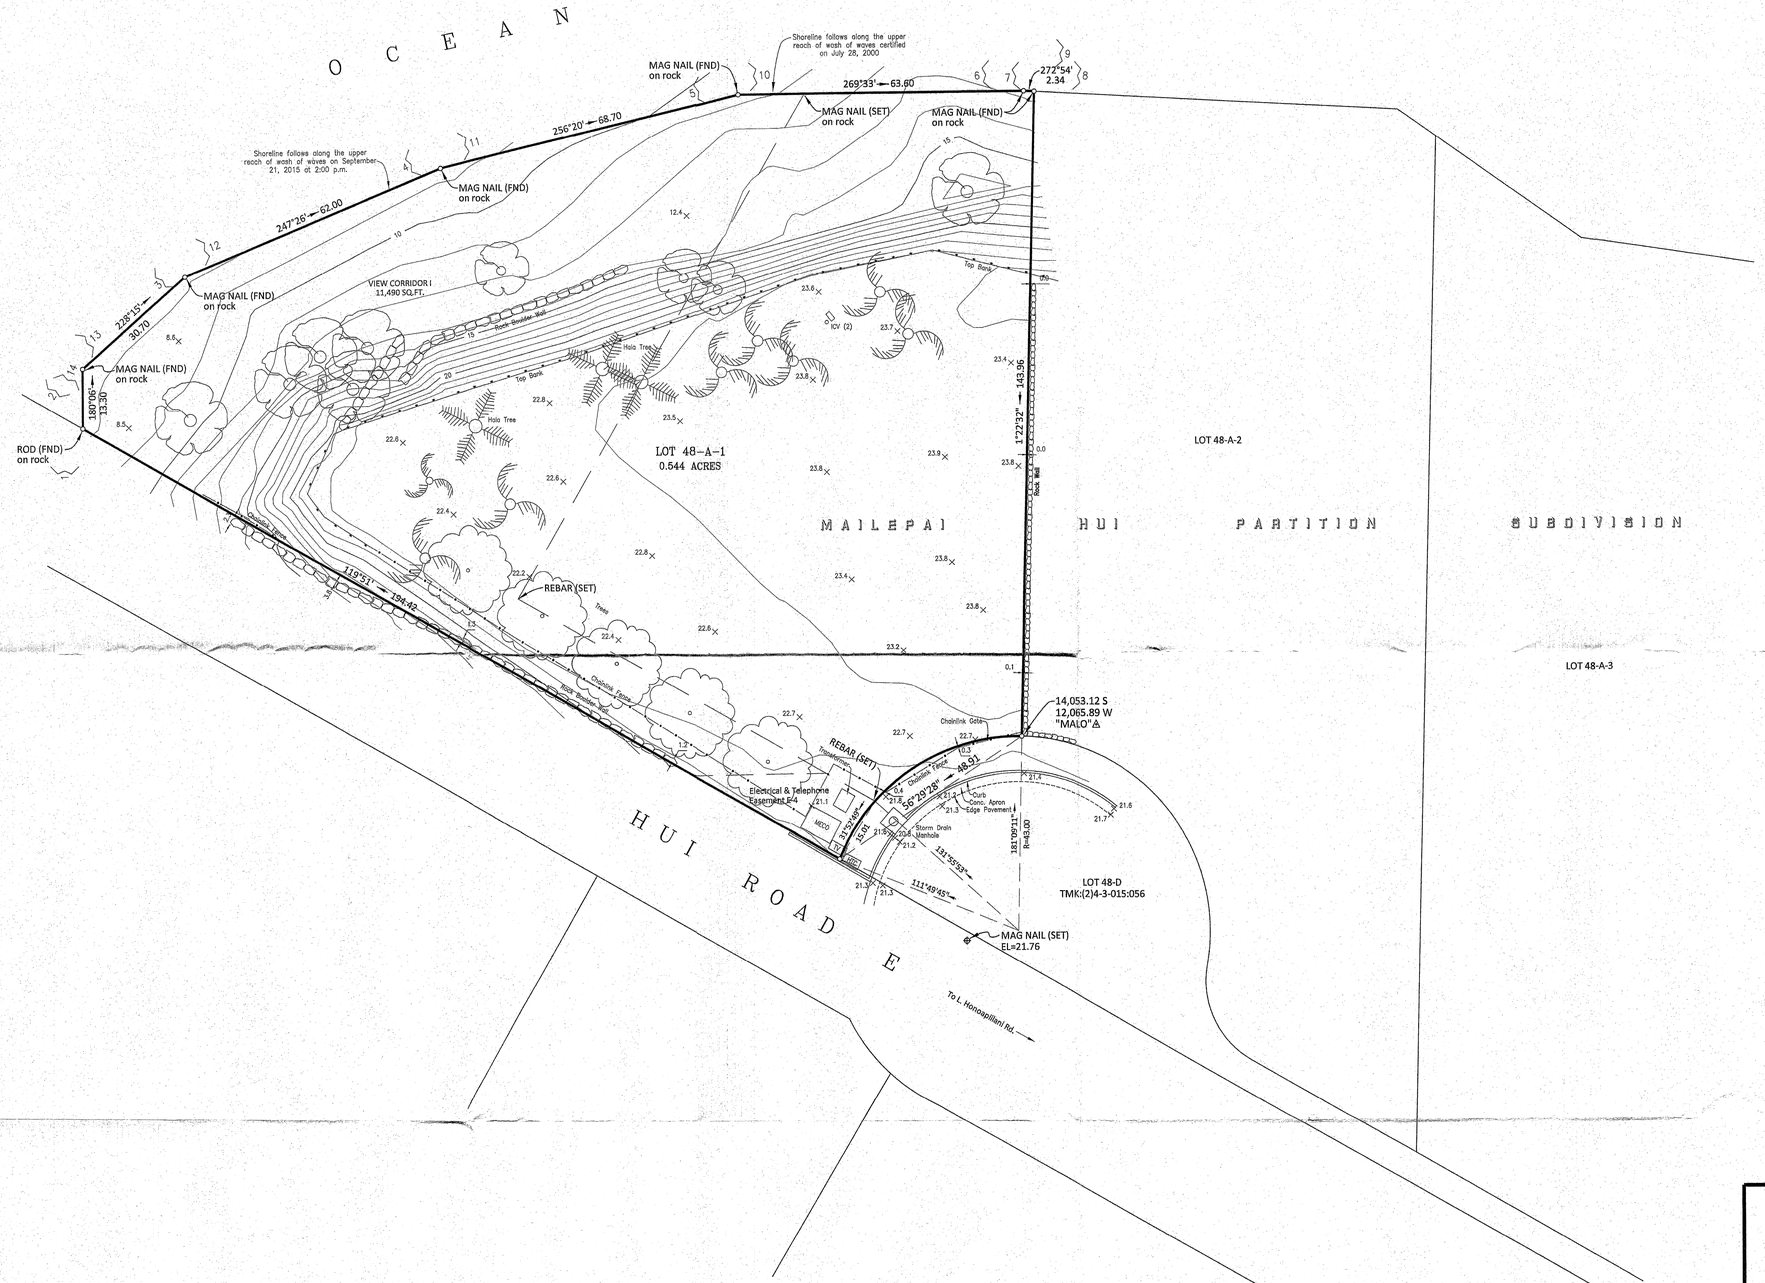

Shoreline Certification of
LOT 48-A-1
of the
MAILEPAI HUI PARTITION SUBDIVISION
(LUCA File No. 4.805)

Situated at
Alaeloa, Kaanapali, Lahaina, Maui, Hawaii

16 0 16 32 48
GRAPHIC SCALE: 1 inch = 16 feet

Prepared For:
Mary Anne Fitch
Maui Estates International LLC
500 Bay Drive
Lahaina, HI 96761

Owner:
Ursula Gebert
Maia Finn, LLC
708 Canyon Road, Suite 3
Santa Fe, NM 87501

This map was prepared by me or under my direct supervision.

RANDALL SHERMAN LICENSED PROFESSIONAL LAND SURVEYOR #LS4187 HAWAII, U.S.A.

Randall Sherman
Licensed Professional Land Surveyor
State of Hawaii Certificate Number LS4187
License Expiration Date: April 30, 2016
Land Court Certificate No 189

NOTES:
1. This map is based on an actual field survey performed on 21 SEP 15.
2. Azimuths and coordinates are referred to Government Survey Triangulation Station "MALO".
3. No pipes (found or set) at all boundary corners, unless otherwise noted.
4. Elevations are based on NGS benchmark "JHM A" EL=257.00.
5. Indicates: location, direction number, and included angle of accompanying photographs.

= Coconut
= Iron Wood

Date: 5 NOV 15

JOB NO: 15197 NAME: FITCH-Shore 48 Hui Rd. E TMK: (2) 4-3-015:004

P.O. Box 1001
Kihei, Maui, HI 96753
Valley Isle Surveyors, Inc.
TEL: (808) 874-8066
FAX: (808) 874-8366