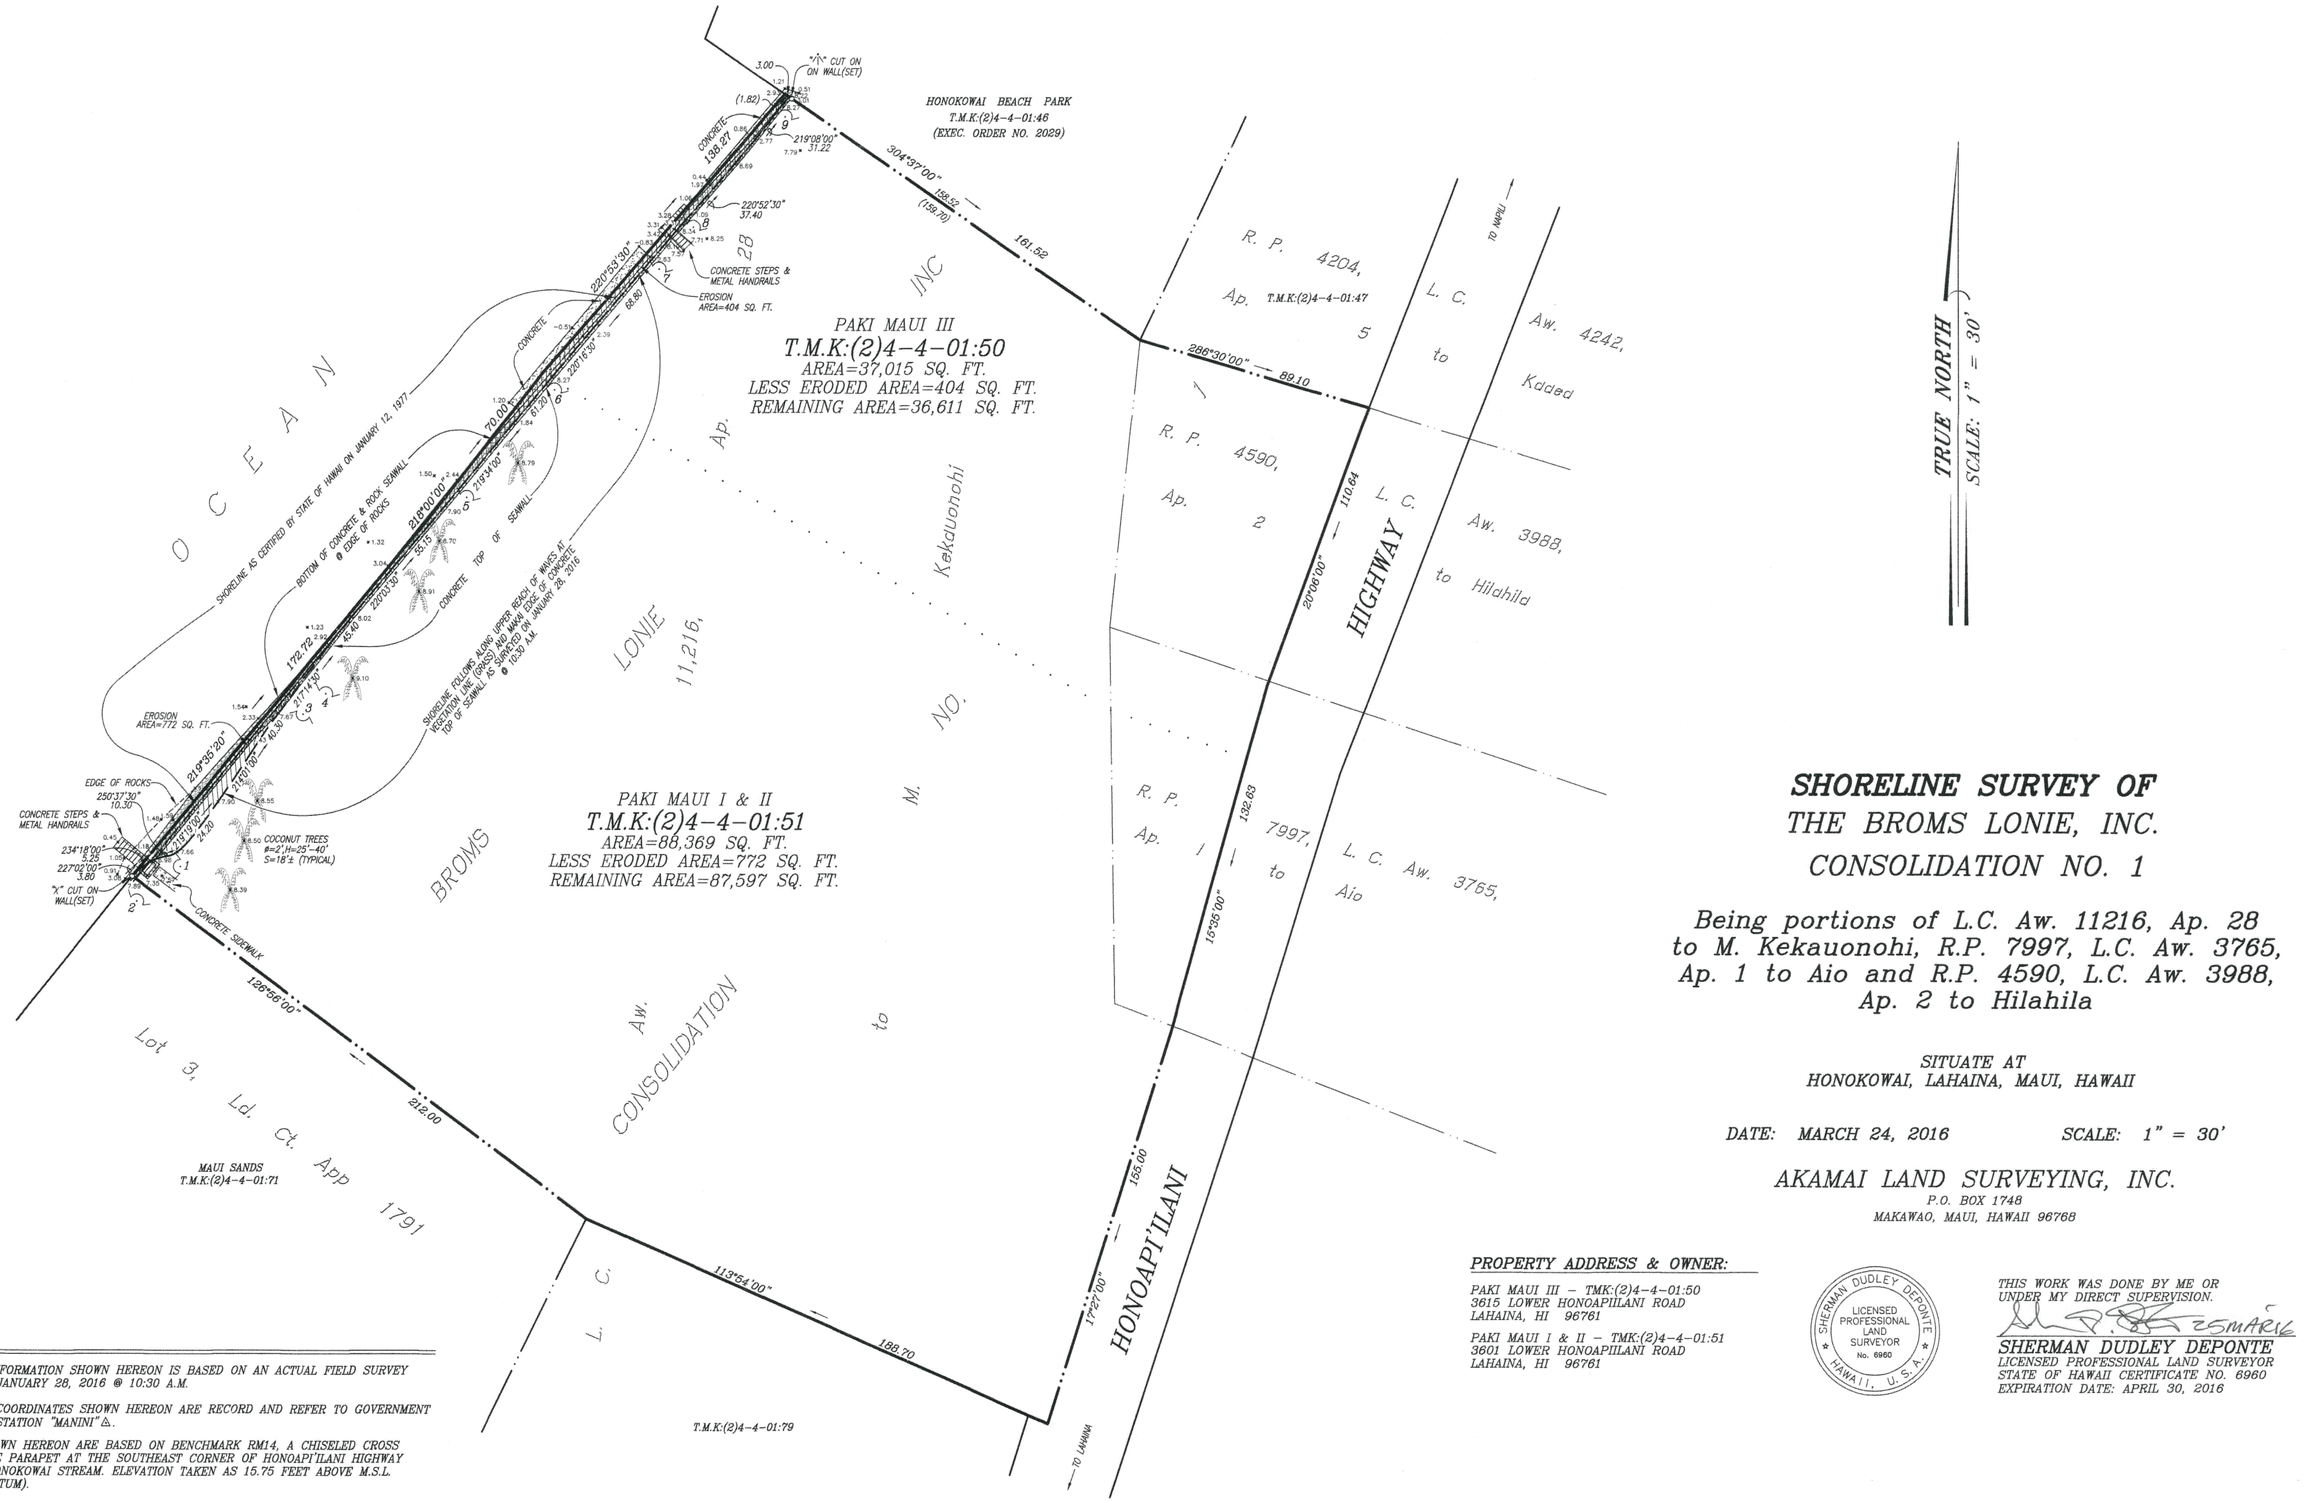

SHORELINE SURVEY OF
THE BROMS LONIE, INC.
CONSOLIDATION NO. 1

Being portions of L.C. Aw. 11216, Ap. 28 to M. Kekauonohi, R.P. 7997, L.C. Aw. 3765, Ap. 1 to Aio and R.P. 4590, L.C. Aw. 3988, Ap. 2 to Hilahila

SITUATE AT
HONOKOWAI, LAHAINA, MAUI, HAWAII

DATE: MARCH 24, 2016 *SCALE: 1" = 30'*

AKAMAI LAND SURVEYING, INC.
P.O. BOX 1748
MAKAWAO, MAUI, HAWAII 96768

PROPERTY ADDRESS & OWNER:

PAKI MAUI III – TMK:(2)4-4-01:50
3615 LOWER HONOAPIILANI ROAD
LAHAINA, HI 96761

PAKI MAUI I & II – TMK:(2)4-4-01:51
3601 LOWER HONOAPIILANI ROAD
LAHAINA, HI 96761

SHERMAN DUDLEY DEPONTE
LICENSED PROFESSIONAL LAND SURVEYOR
No. 6960
HAWAII, U.S.A.

THIS WORK WAS DONE BY ME OR UNDER MY DIRECT SUPERVISION.

SHERMAN DUDLEY DEPONTE
LICENSED PROFESSIONAL LAND SURVEYOR
STATE OF HAWAII CERTIFICATE NO. 6960
EXPIRATION DATE: APRIL 30, 2016

NOTES:

1. *TOPOGRAPHIC INFORMATION SHOWN HEREON IS BASED ON AN ACTUAL FIELD SURVEY PERFORMED ON JANUARY 28, 2016 @ 10:30 A.M.*
2. *AZIMUTHS AND COORDINATES SHOWN HEREON ARE RECORD AND REFER TO GOVERNMENT TRIANGULATION STATION "MANINI" △.*
3. *ELEVATIONS SHOWN HEREON ARE BASED ON BENCHMARK RM14, A CHISELED CROSS ON BASE OF THE PARAPET AT THE SOUTHEAST CORNER OF HONOAPI'ILANI HIGHWAY BRIDGE OVER HONOKOWAI STREAM. ELEVATION TAKEN AS 15.75 FEET ABOVE M.S.L. (LOCAL TIDAL DATUM).*
4. *C 1 DENOTES PHOTO NUMBER, LOCATION AND DIRECTION*

T.M.K: (2) 4-4-01: 50 & 51

JOB NO. 216021-TK-SHR