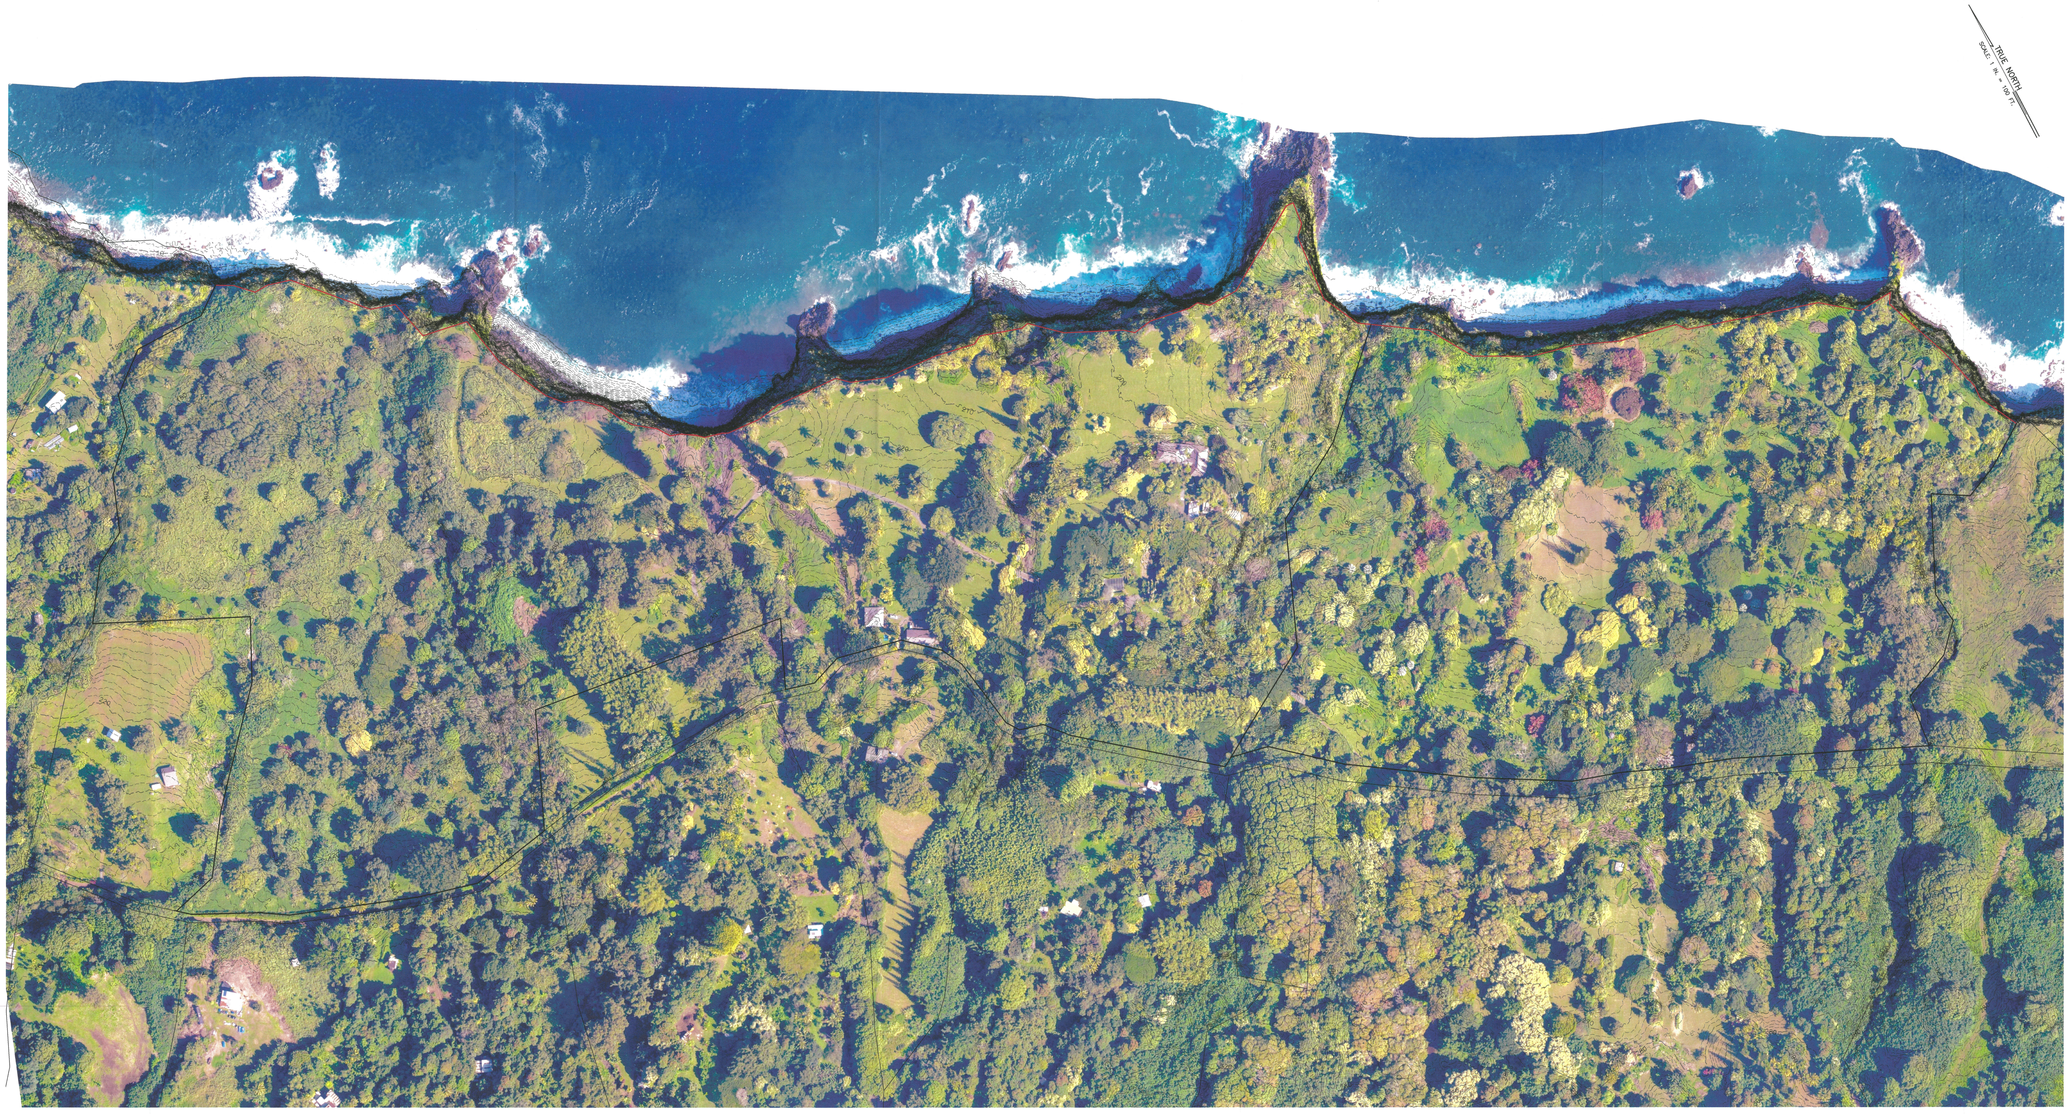

NOTES:

1. ALL AZIMUTHS AND RECORD COORDINATES, REFERS TO GOVERNMENT SURVEY TRIANGULATION STATION "OPIKOULA".
2. DIGITAL ORTHOPHOTO AND AERIAL LIDAR TOPOGRAPHIC SURVEY INFORMATION PROVIDED BY AERIAL SURVEYING, INC., KAILUA, HAWAII (THOMAS PATTISON, LICENSED LAND SURVEYOR, LICENSE NO. 10743).

LEGEND:

— — 20 — — EXISTING GRADES

PROPOSED SHORELINE AS SURVEYED ON JANUARY 8, 2016

MAP SHOWING SHORELINE FOR T.M.K.: 1-2-03 : 10 AND 49

0 100 200 300 400

SCALE: 1 IN. = 100 FT.

TAX MAP KEY: (2) 1-2-03 : 10 AND 49

WARREN S. UNEMORI ENGINEERING, INC.
CIVIL & ENVIRONMENTAL ENGINEERS
LAND SURVEYORS

March 28, 2016

36"x60"

WSUE #15019