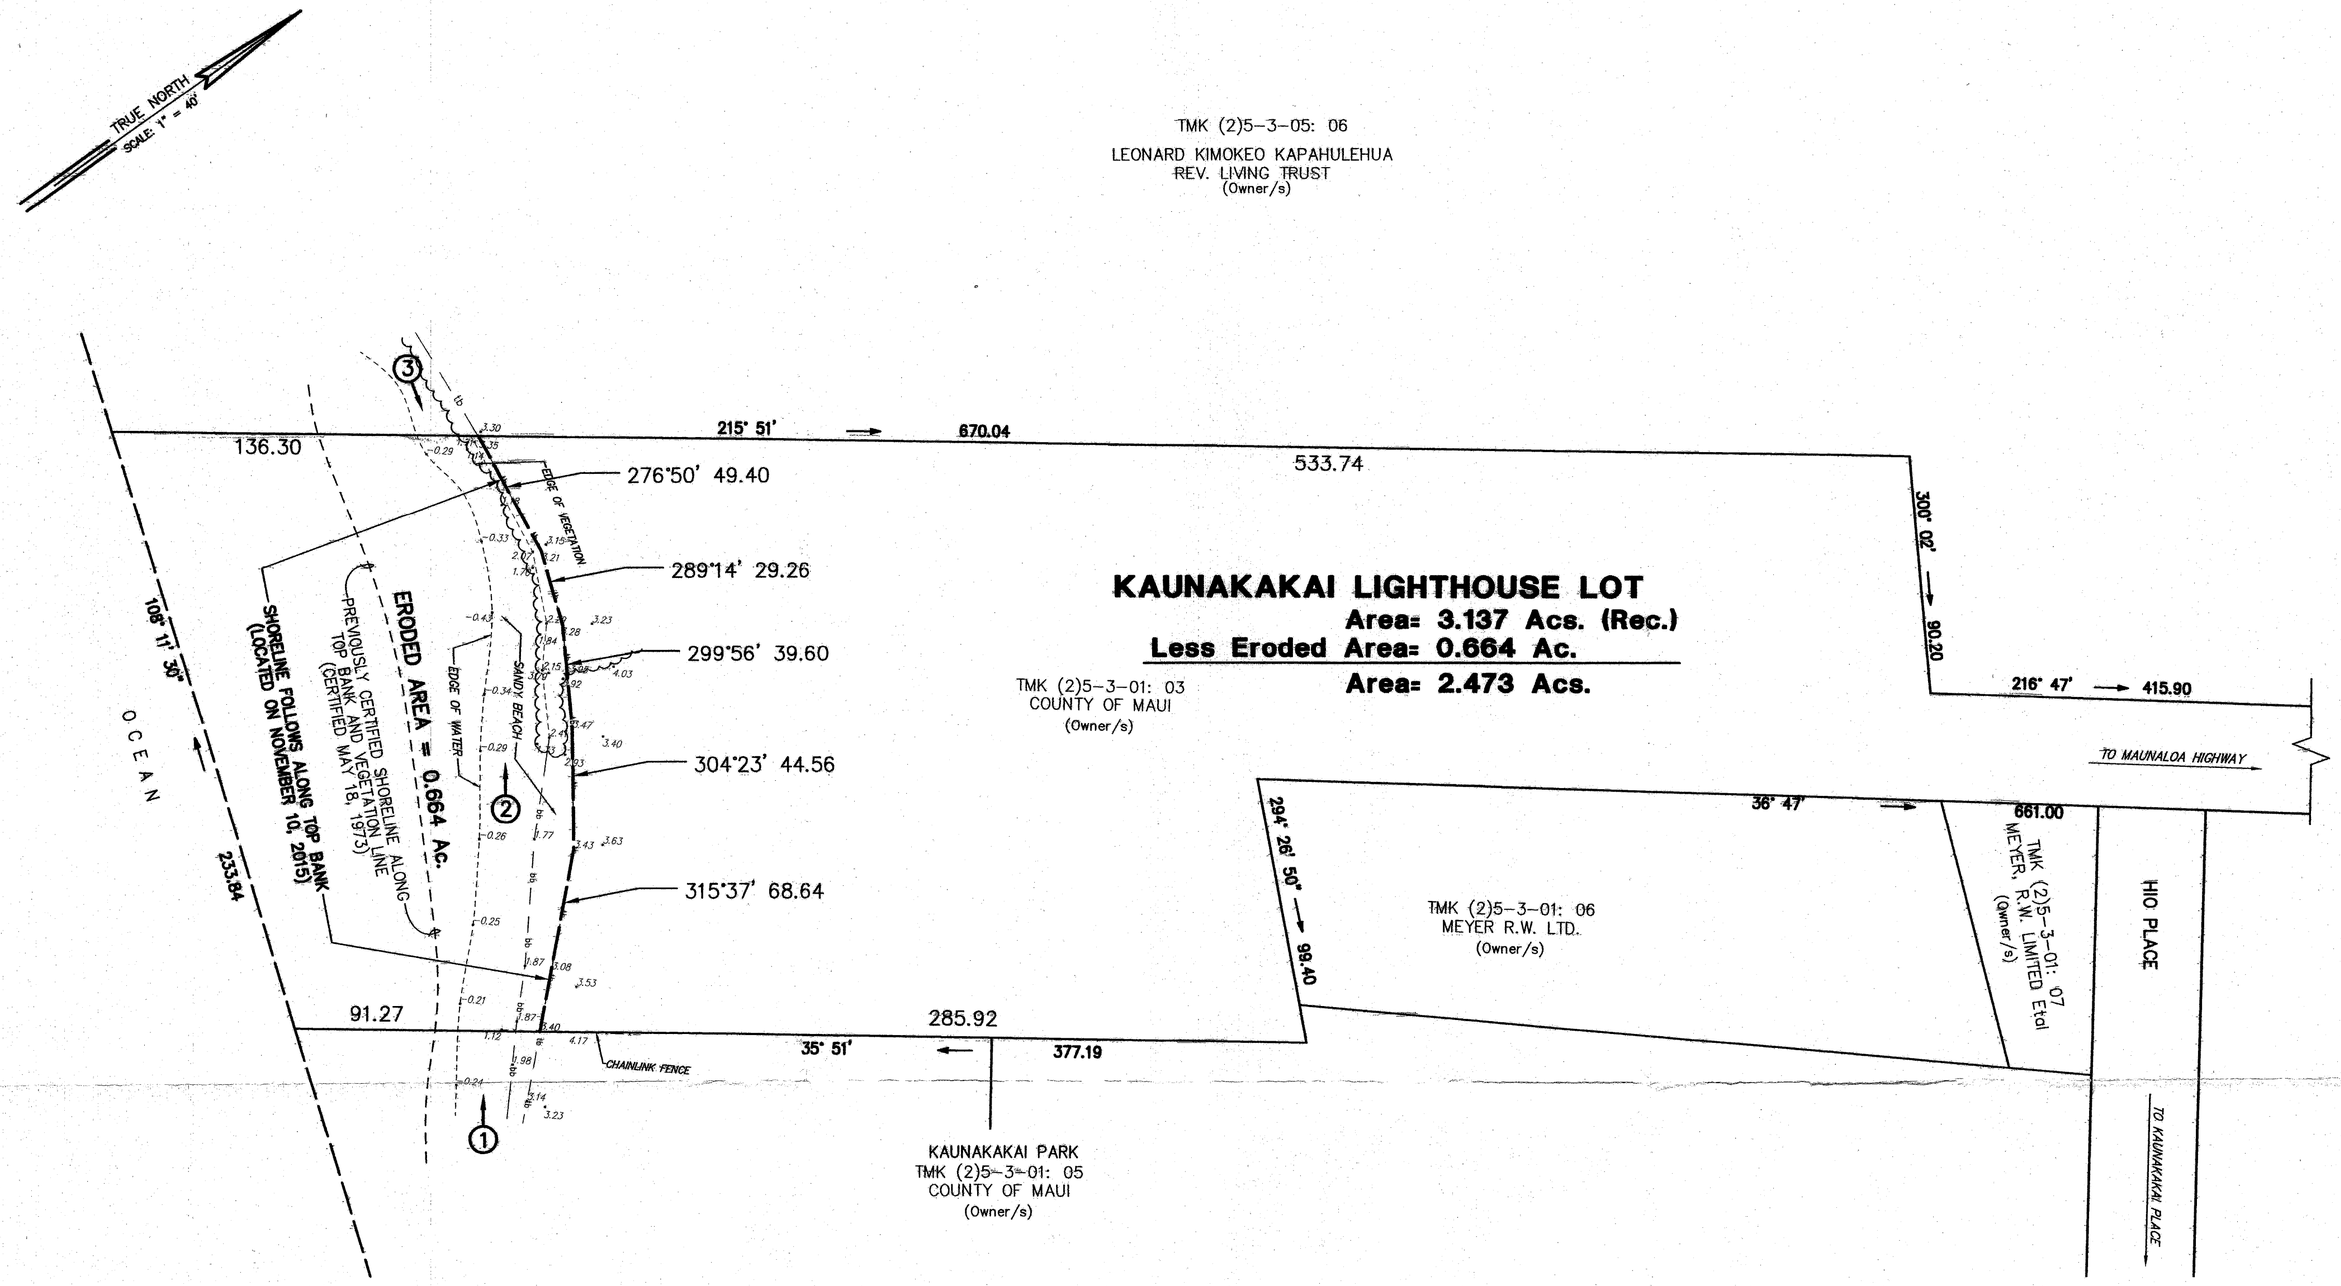

LEGEND:

·3.53	EXISTING SPOT ELEVATION
② →	LOCATION AND DIRECTION OF PHOTOGRAPH TAKEN ON NOVEMBER 10, 2015 AT 9:45 AM.
— — tb —	TOP BANK
— — bb —	BOTTOM BANK

NOTES:

1. ADJOINING OWNERS AS TAKEN FROM TAX MAP.
2. ALL COORDINATES AS SHOWN REFERRED TO "KAUNAKAKAI" △.

SHORELINE SURVEY MAP
OF
KAUNAKAKAI LIGHTHOUSE LOT
AT KAUNAKAKAI, MOLOKAI, HAWAII

40 20 0 40 80
GRAPHIC SCALE IN FEET

Owner: COUNTY OF MAUI
Address: 200 S. HIGH STREET
Wailuku, Maui, Hawaii 96793

THIS WORK WAS PREPARED BY ME OR UNDER MY SUPERVISION

KIRK T. TANAKA
LICENSED PROFESSIONAL LAND SURVEYOR No. 7223-LS
HAWAII, U.S.A.

11/16/15

KIRK T. TANAKA
Licensed Professional Land Surveyor
Certificate No. 7223
License Expires: APRIL 30, 2016

DATE

Tax Map Key (2) 5-3-01: 03

871 KOLU STREET, SUITE 201
WAILUKU, MAUI, HAWAII 96793

R. T. TANAKA ENGINEERS, INC.
LAND SURVEYORS – CIVIL & STRUCTURAL ENGINEERS

NOVEMBER 12, 2015
JOB NO. 15-06

\\2015SERVERDELL\Users\Public\Documents\DRAW1\2015\15-006\KAUNAKAKAI MOLOKAI SHORELINE CERTIFICATION.dwg, Layout1, 11/13/2015 4:38:13 PM, Nancy