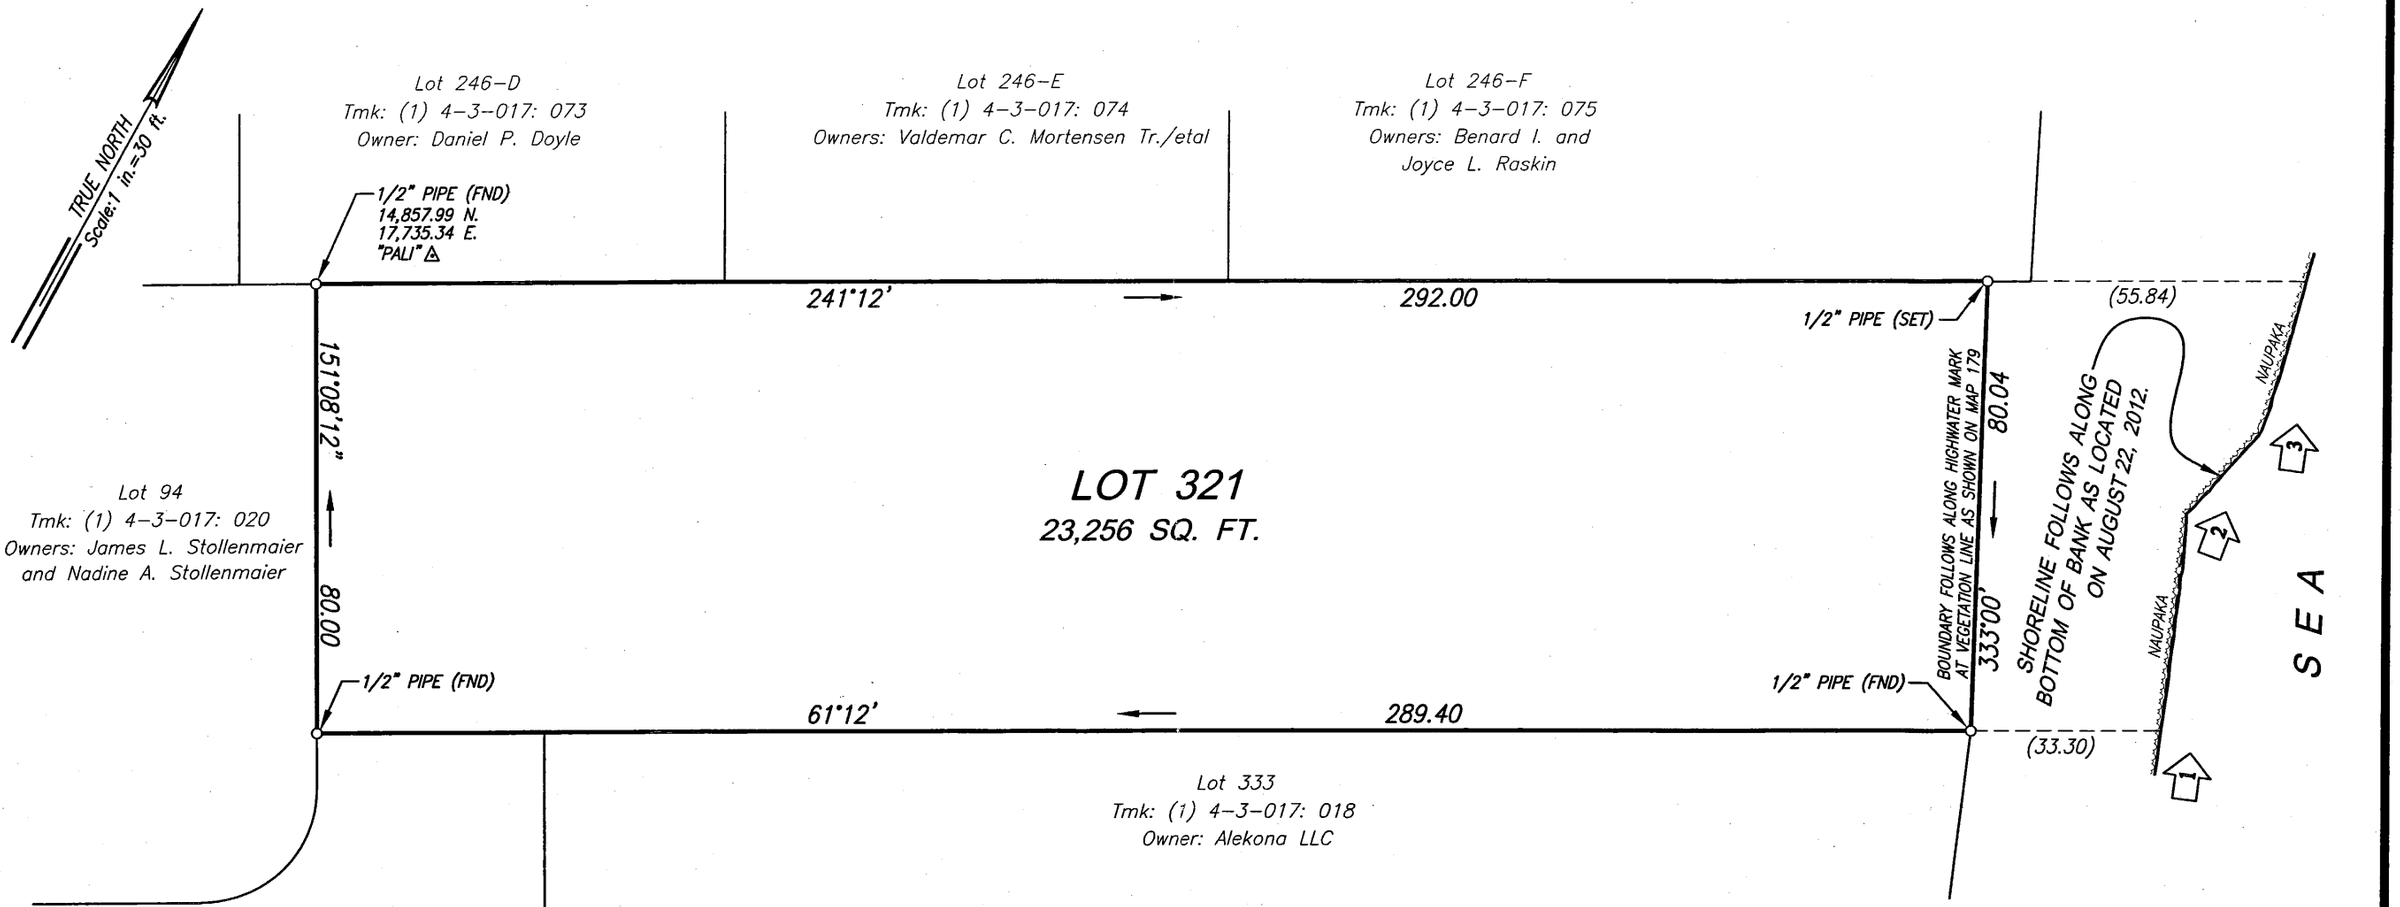

SHORELINE SURVEY
LOT 321
OF LAND COURT
APPLICATION 323 (MAP 179)

AT PUEOHALA, KAILUA, KOOLAUPOKO, OAHU, HAWAII
TAX MAP KEY: (1) 4 - 3 - 017: 019

OWNERS: Sharon S. Cosmo Tr. and
Susan Selig Wallwork Tr.

ADDRESS: 430D N. Kalaheo Ave.
Kailua, Hawaii 96734

ROBERT K.Y. LEE
LICENSED PROFESSIONAL LAND SURVEYOR
No. 5075
HAWAII, U.S.A.

LEGEND:
FND = FOUND
TMK = TAX MAP KEY

Denotes approximate position and direction of Shoreline Photographs.

NOTES:
1. Azimuths and Coordinates are referred to Government Survey Triangulation Station "PALI".

This work was prepared by me or under my direct supervision.

Robert K.Y. Lee
Licensed Professional Land Surveyor
Certificate Number 5075

AUGUST 22, 2012

JOB NO.: 4992
FB. NO.: 1731

TOWILL, SHIGEOKA & ASSOCIATES, INC.
LAND SURVEYORS

2153 N. KING STREET
SUITE 308
HONOLULU, HAWAII 96819

JH_Z:\SURVEY CAD FILES\2012\4992\DWG\4992_LOT321_SHORELINE.DWG